Archiv der Gossner Mission

im Evangelischen Landeskirchlichen Archiv in Berlin

Signatur **Gossner_G 1_0212**

Aktenzeichen 1/20/11

Titel

GELC - Gossner Evangelical Lutheran Church, Projektanträge

Band

Laufzeit 1979 - 1988

Enthält

Projektanträge, Projekte GELC und anderer Organisationen u. a. Fischzucht in Khuntitoli, Genossenschaft in Rangagora (Mikir Hills), Hospital Takarma Dispensary, Parsonage (Pfarrhaus) Bokaro Steel City, Kirchengebäude in Debadhi und in Birsangar (Nildhi),

Digitalisiert/Verfilmt 2009 von Mikro-Univers GmbH

Gossner Mission

G.E.L. Church

11. Projektanträge

LEITZ
1656 Trennblatt
zum Selbstausschneiden
von Registertasten

Gossner Mission

weiss

Far East Broadcasting
Associates of India
Feba Radio
Feba House, A-42-44 Commercial
Complex, Dr. Mukherjee Nagar,
Delhi-110009 / I n d i a

April 15, 1988

Dear Mr. Victor!

Thank you for your letter about the Feba Programmes, esp. the Mundari, Hindi and Bangla broadcasts. We are glad to hear, that the members of the Delhi congregation of the G.E.L. Church are taking active part in the programme.

As for your request for financial help, we will not be in a position to give you regular support, but if you give us an estimate of the costs of the fifteen minutes Bangla and the one hour Hindi programme, we might be able to give you some grant for one time only. For our decision it would also be helpful how much the total budget is and how that is financed. So you could send us an annual report or something like that, if you have this.

With all good wishes,
Yours sincerely!

REV. DIETER HECKER,

(D i r e c t o r)

-departed after dictation-

i.A. Lischewsky, secretary

Gabriela Lischewsky

Gossner Mission

Tel. : 7122426 Grams : FEBCOM-DELHI

FEBA-INDIA

FAR EAST BROADCASTING ASSOCIATES OF INDIA

FEBA RADIO

Registered under Karnataka Societies Regn. Act. 1960 No. 153/65-66
H.O. & Studio : 7 Commissariat Road, P.O.Box 2526, Bangalore-560025,
Phones : 50101, 51319
Branch Office and Studio:
FEBA-House, A-42-44 Commercial Complex, Dr. Mukherjee Nagar, Delhi-110009
P.O. BOX 6, NEW DELHI-110001

Eingegangen
-6. April 1988
Erledigt: .....

Rev. Dieter Heeker : Overseas Director
Director Gossner Mission : Director FEBA-India
Berlin - Hanstrasse : Assistant Director
Berlin -41 - West Germany

28th March 1988

Dear Rev. Dieter Heeker,

Greetings to you from Delhi !

This is my privilage that I am writting a letter to you. I think you must be aware of Mundari Radio Programme that Gossner Mission Bihar (India) is sponsering and supplying Mundari Language Programme to FEBA Radio. And Rev. B.Vishwas Pastor of Evanglical Gossner Lutheren Church, New Delhi, and his wife are producing a Bangla Radio programme, which is appreciate by Bangla and Mundari speaking people in India. We are receiving good numbers of letter every week.

Apart of that we have started an hour live Hindi Magazine Programme weekly. We are getting much response from North India specially from non Christian. We receive every month nearly one thousand letters. Sevral time Delhi Gossner Church members took active part in Hindi live programme.

Making a Radio Programme and putting over air is a costly job. We always look forward to get sponsership for our Radio programme. I appreciate a ward from you that you possibly sponser fifteen minutes Bangla and one hour live Hindi programme, atleast 70% sponsership we need. If you express your desire then I will give you the details of sponsership.

I am looking forward to hear from you soon.

With warm Christian greetings.

Yours in His service,

Vincent Victor
Programme Officer.

Gossner Mission

Gossner Mission

Handjerystraße 19–20
1000 Berlin 41 (Friedenau)
Fernsprecher: (0 30) 85 10 21

Neue
Telefonnummer:
85 00 04 - 0
Telex: 186655 bimw d

Gossner Mission · Handjerystraße 19–20 · 1000 Berlin 41 (Friedenau)

- ☐ Indien
- ☐ Nepal
- ☐ Zambia
- ☐ Öffentlichkeit
- ☐ Gemeindedienst
- ☐ Verwaltung

Berlin, den

P R O J E K T

GEMEINDEZENTRUM DER GOSSNERKIRCHE IN NEU-DELHI

I. Allgemeines: Seit Jahrzehnten bekommen die Gemeinden im Kerngebiet der Gossnerkirche keinerlei Unterstützung beim Bau von Kirchen und Gemeindezentren von der Gossner Mission. Es ist der Stolz jeder Gemeinde, sich eine den verfügbaren Mitteln entsprechende Kirche zu bauen. Auf den Dörfern geschieht das einfach und mit viel Eigenarbeit. An den größeren Orten und aufstrebenden Industriestädten sind meist auch gut verdienende Gemeindeglieder, die sich entsprechend beteiligen können. Zentrale Unterstützung wird meist nur für neue kleine Gemeinden im Missionsfeld gegeben, aber auch aus den Mitteln der Missionsabteilung der Gossnerkirche.

II. Die Gemeinde in Neu-Delhi:

Die Gemeinde der Evang.-Luth. Gossnerkirche (GEL Church) in Neu-Delhi entstand, wie alle Diaspora-Gemeinden in der Gossnerkirche durch Aussiedlung von Gossner-Christen. In der Hauptstadt Indiens fanden sich in den vergangenen Jahrzehnten zunächst einzelne Familien, deren Zahl immer mehr wuchs. Zunächst waren sie in verschiedenen anderen Gemeinden der Church of North India, fanden sich dann zusätzlich zu privaten "Gossner Hausgemeinden" und haben 1983 eine eigene Gemeinde mit einem Pfarrer gebildet, die jetzt 500 Glieder zählt. Sie haben sich anfangs in der Dienstwohnung von N.E.Horo, einem Parlamentsabgeordneten und Mitglied der Gossnerkirche aus Ranchi getroffen. Als dieser bei den letzten Wahlen sein Mandat verlor, stand die Gemeinde plötzlich ohne Zentrum und ohne Wohnung für den Pfarrer da, was bei einer noch im Aufbau befindlichen Gemeinde sehr ungünstig ist. Der Pfarrer mit seiner Fami-

/-2..

Konten: Postgiro Berlin West, BLZ 100 100 10, Konto-Nr. 520 50-100 · Berliner Bank, BLZ 100 200 00, Konto-Nr. 0407480700
Bank für Sozialwirtschaft, BLZ 100 205 00, Konto-Nr. 31168/00

Gossner Mission

lie ist in einer feuchten Einzimmer-Wohnung im Hinterhof eines anderen Parlamentsabgeordneten für eine (illegale!) Miete von 350,- Rp. untergekommen. Die Gottesdienste werden in einer kommunalen Kulturhalle gg. eine Miete von 14o Rp. pro Vormittag für einen Raum von ca. 50 m^2 abgehalten. Wenn Hochzeitsfeiern dort stattfinden, die besser bezahlen, muß die Gemeinde einen Ausweichort suchen. Weder die Church of North India, noch die Evan.-Luth. Kirche von Madhya Pradesh (ca. 10 Familien!) waren bereit, die Gossner Gemeinde eigene Gottesdienste in ihren Kirchen oder Gemeinderäumen abhalten zu lassen, was an anderen Orten,z.B. Bokaro oder auch Calcutta, eine Selbstverständlichkeit ist. Das Gemeindeleben hat unter diesen Schwierigkeiten schon sehr gelitten.

Die Gemeindeglieder sind überwiegend kleinere Angestellte. Hinzu kommt noch eine Kolonie von Wanderarbeitern für Bauvorhaben der Hauptstadt in Ohla, einem Außenbezirk von Delhi, die ohne jegliche Wochenenden und Feiertage auf dem Bau meist für 1-2 Jahre tätig sind. Seit ein Pfarrer in Delhi ist (ca. 3 Jahre) sind im Umkreis von 300 km weitere kleine Gemeinden entstanden, in Pinjore und Sadema, die von Delhi aus mit versorgt werden. Die Gemeindeglieder wohnen über den ganzen Raum Delhi verstreut mit sehr schlechten Verkehrsverbindungen. Eines der Hauptprobleme sind die Lebenshaltungskosten, die in Neu-Delhi weit über dem Niveau von Chotanagpur liegen. Wohnung- und Baukosten sind fast so hoch wie in Europa. Daher ist es weder den Gemeindegliedern noch der Gossnerkirche möglich, die exorbitant hohen Kosten für ein Gemeindezentrum aufzubringen, wie das in anderen Gemeinden selbstverständlich ist. Selbst zum Gehalt des Pfarrers, das in Delhi doppelt so hoch sein muß wie auf dem Lande, muß die Kirchenleitung einen Zuschuß geben.

Für die Arbeit in den Außenbezirken soll jetzt von der Missionsabteilung Unterstützung gegeben werden, denn in Nordindien insgesamt liegt der Anteil der Christen bei nur 0,5% der Bevölkerung. Gruppen von Gossner-Christen, die beruflich in die Nähe von Delhi ziehen und meist bei neu errichteten Industrie-Unternehmen, bei der Bahn oder beim Militär (im Grenzgebiet zu Pakistan) angestellt sind, finden oft an ihrem Wohnort überhaupt keine evangelische Gemeinde, so daß sie neben ihren regelmäßigen Hausgottesdiensten gerne von Zeit zu Zeit auch den Pfarrer von Delhi bei sich haben oder den vertrauten Gottesdienst der Gemeinde in Neu-Delhi besuchen. Aus diesen Gründen ist ein Ort als feste Anlaufstelle für die Gemeinde in und um Neu-Delhi dringend nötig, daß sich die im Aufbau befindliche, sehr aktive Gemeinde nicht wieder verläuft.

Das Hauptproblem, weshalb die Gossner-Gemeinde in Neu-Delhi auf Hilfe von außerhalb angewiesen ist, ist die Diskrepanz zwischen den Bau- und Lebenshaltungskosten der Hauptstadt und den finanziellen Resourcen einer Kirche, die im abgelegenen Hinterland von Chotanagpur liegt. Die Gemeinde hat jahrelang nach einer ökumenischen Lösung für einen Gottes=

/-3..

Gossner Mission

dienstort in Neu-Delhi gesucht, aber man muß fairerweise sehen, daß dies zur Zeit nicht zu verwirklichen ist, will man einer von der Mitgliedszahl her lebensfähigen Gemeinde, deren Glieder in der Hauptstadt Delhi schon genügend Probleme haben, als Adivasis sozial anerkannt zu werden, das Recht auf eine Gemeinde der eigenen Tradition absprechen.

III. Das Bauvorhaben:

Die Gemeinde steht vor dem Abschluß der Verhandlungen mit der Stadtverwaltung, die ihr ein Gelände für religiöse Zwecke zum günstigen Preis von Rs. 250.000,-- zur Verfügung stellen will. Der Marktwert würde ein Vielfaches davon betragen. Im Baufonds der Gemeinde sind z.Zt. etwa Rs. 50.000,-- vorhanden.
Als Gebäude sind unerläßlich:
a) eine Wohnung für den Pfarrer mit Gästezimmer
b) ein Versammlungsraum.

Mittelfristig würde die Gemeinde gerne noch ein Gästehaus für Besucher der Hauptstadt aus Chotanagpur, den angrenzenden neuen Gemeinden und gelegentlich auch für Übersee-gäste haben, denn Hotels und Gästehäuser sind für einfache Besucher in Delhi fast unerschwinglich, und die Privatwohnungen der meisten Gemeindeglieder so winzig, daß man kaum Gäste beherbergen kann.

Der erste Bauabschnitt muß zwei Jahre nach dem Kauf des Geländes abgeschlossen sein. Die Pläne liegen noch nicht endgültig fest, da die Abgrenzung des Grundstückes noch nicht völlig geklärt ist. Die Gemeinde rechnete vor 2 Jahren mit Kosten von ca. DM 225.000,--. Inzwischen ist der Wechselkurs der Rupie gefallen, aber die Preise werden gestiegen sein, so daß wir von ungefähren Gesamtkosten für die Gebäude von DM 225.000,-- ausgehen können. Die genauen Pläne werden im April/Mai 1987 vorliegen.

Berlin, den 27.3.1987

Dieter Hecker

Dieter Hecker
(Indienreferent)

Gossner Mission

Finanzierungsmöglichkeiten für das Gemeinddezentrum der Gossner Gemeinde in Neu Delhi

Kosten:	Gelände:	Rs 250.000/-	DM 35.000.-
	Gebäude insgesamt:		
	Pfarrwohnung, Kirchsaal, Gästehaus:	Rs 1.600.000/-	DM 225.000/-

Die Kosten für das Grundstück werden sofort beim Kauf fällig - also Anfang 1987. Die Gebäude müssen laut Verpflichtung gegenüber der Stadtverwaltung innerhalb von 2 Jahren errichtet werden, sonst ist keine Zuteilung des Landes zu einem günstigen Preis für religiöse Gemeinschaften möglich.

Die Gebäude können allerdings schrittweise errichtet werden, wobei die Pfarrwohnung aus inhaltlichen Gründen am wichtigsten ist, daß die Gemeindeglieder eine Anlaufstelle haben. Der Kirchsaal sollte ebenfalls möglichst umgehend errichtet werden. Das Gästehaus ist zwar wünschenswert, aber für die Gemeinde nicht lebensnotwendig und kann bei fehlenden Mitteln durchaus aufgeschoben werden.

Ein genauer Finanzplan soll im April/Mai vorgelegt werden, wenn feststeht, wieviel Gelände genau zu bekommen ist.

Finanzierung:

Baufonds der Gemeinde Neu-Delhi: (Stand Anfang 1986)	Rs. 50.000/-
Zweckgebundenen Spenden für Baufonds in Berlin	Rs. 75.000/-

Es fehlen zur Zeit noch DM 17.500/- für die Geländekosten.

Der Bau des Gemeindezentrums soll in der finanziellen Verantwortung der Gemeinde Neu Delhi und der Kirchenleitung in Ranchi bleiben, die auch die Garantie gegenüber der Stadtverwaltung für die Finanzierung der Baumaßnahmen nach der Zuteilung abgegeben haben. Das Zentrum sollte auf keinen Fall mit einer Gesamtkostenübernahme vom Ausland finanziert werden, was die Bereitschaft der eigenen Gemeinde und der Kirchenleitung zu eigenen Beiträgen mindern würde.

Als Rahmen stellen wir uns in der Gossner Mission vor, daß wir dieses Projekt folgendermaßen unterstützen werden:

- Es wird für freie Spenden in der "Gossner Mission" ausgeschrieben und bei den Freunden bekanntgemacht.
- Es sollte versucht werden, bei befreundeten Landeskirchen einmalige Zuschüsse aus Sondermitteln zu erhalten, um noch in diesem Jahr einen Bauabschnitt von ca. DM 100.000.- finanzieren zu können.

Ein ausgearbeiteter Kostenvoranschlag mit einem Finanzierungsplan wird bis Mitte Mai in Verhandlungen zwischen der Gemeinde Neu Delhi, der Kirchenleitung und Ranchi und der Gossner Mission erwartet.

BErlin, den 27. März 1987

Dieter Hecker.

(Dieter Hecker)

Gossner Mission

Kostenvoranschlag für Neubauten des
Gossner College, Ranchi (1985-1990)

		~~ca DM~~ ca DM 32.000.000.-	~~32.000.000.-~~ 120.000.000.-
Gesamt:			
~~Arts Block~~			11.648.832.-
Vorlesungsgebäude Geisteswissenschaften		ca. 3.000.000.- DM	
" Postgraduierte			
~~Humanities Block~~		ca 2.150.000.- DM	8.663.364.-
" Naturwissenschaften			
~~Science Block~~		ca. 2.320.350.- DM	11.681.400.-
Naturwiss. - Labor		ca. 1.305,150. DM	5,220.600.-
Bibliothek		ca 781.570.- DM	3,126.128.-
~~Principal~~ Rektor-Wohng		ca. 78.902.- DM	315.608.-
Dozenten Wohnungen		ca. 1.712,016 DM	6,848.064.-
~~Frauen~~ Studenten Wohnheim		ca. 1.727.300. DM	6.909.200.-
Aula.		ca. 937,400 DM	3,749.600.-
~~Männer~~ Jungen Wohnheim		ca 2,233,935 DM	8.935.740.-
Turnhalle, Sonderräume		ca. 423.246. DM	1,692,984.-
Kantine (Mensa)		ca. 117.000.-	468.000.-
Angestellten Wohnungen		ca. 341.928,-	1,367,712.-
Berufsausbildungszentrum		ca. 526,608,-	2,106,432.-
Jungdozentenwohnungen		ca. 960.997.-	3.843.990.-
		19.129.413,-	76.517.654.-
zuschlag für Inflations- Ausgleich	5 Jahre 1/2 %	9.564.706.-	38.258.825.-
		3.218.820,-	12,875,286.-
		31.912.940	120.000.00.-

Jahreshaushalt des Gossner College 1984/85

~~Jahreshaushalt~~	1984/85	743.715,-
Ausgaben	Rs. 2.974.861.-	382.876.-
Einnahmen	Rs 1.531.505.-	
Defizit	Rs. 1,443.356.-	360.839.-

Jahreshaushalt 1985
DM
Einnahmen 72.370.-
Ausgaben 70.765.-

Gossner Mission

Kostenvoranschlag für ein Neubauprogramm des Gossner College Ranchi (1985 - 1990), durch das KSS an den Lutherischen Weltbund im März 1985 eingereicht - mit Abschrift zur Information an die Gossner Mission:

EVANGELISCHES MISSIONSWERK
im Bereich der Bundesrepublik Deutschland und Berlin West e.V.
GESCHÄFTSSTELLE

An die Empfänger
des Rogate-Materials

Hamburg, im März 1985

Sehr verehrte Damen und Herren!

Der Sonntag der Weltmission, Rogate, steht 1985 unter dem Leitwort

EIN WORT WIE FEUER
Wie Christen in der Welt die Bibel lesen

Christliche Gemeinden und Gruppen aus aller Welt berichten über ihren Umgang mit der Bibel. Wir wollen uns durch die Erfahrungen von Christen in anderen Teilen der Welt ermutigen lassen, eigene neue Erfahrungen mit der Bibel zu machen und zu fragen, welche Rolle die Bibel im Leben unserer Gemeinden spielt.

Als Folge der Übersetzung der Bibel in viele Sprachen haben wir heute zahlreiche Zeugnisse davon, wie Menschen verschiedener kulturell-religiöser Traditionen ihr persönliches und gemeinschaftliches Leben der biblischen Geschichte aussetzen. Christen der Dritten Welt erleben in der Bibel die Geschichten von dem Gott, der für die Armen Partei nimmt, der die Sklaven befreit und Gerechtigkeit verheißt, und entdecken darin ihre eigene Geschichte - nicht nur als Einzelpersonen, sondern als Gemeinschaft von Leidenden und Hoffenden.

Eine überraschende Wirkung haben die biblischen Texte dort, wo Menschen sich von ihnen ansprechen lassen. Wo Menschen sich auf biblische Anstöße einlassen, wächst neues Leben, gleichgültig, in welchen Lebenszusammenhängen man bislang stand. Deshalb lohnt es sich, nach diesen Spuren zu suchen, um sie vielleicht auch im eigenen Leben zu entdecken.

Rogate-Aktionen sind Gemeinschafts-Unternehmungen aller regionaler Missionswerke. Sie werden gemeinsam erarbeitet und bieten eine Vielzahl von unterschiedlichen Materialien für Gottesdienst, Unterricht und Arbeit in Gruppen. Wir hoffen, daß Sie in dieser Vielfalt auch das Geeignete für Ihre Arbeit finden. Selbstverständlich ist das Material auch unabhängig vom Sonntag Rogate während des ganzen Jahres zu benutzen. Geben Sie bitte das, was Sie selbst nicht brauchen, an andere Interessenten weiter. Wenn Sie zusätzliches Material bestellen, rechnen Sie bitte mit einer Lieferzeit von ca. 3 Wochen.

Wir wünschen Ihnen viel Freude bei der Arbeit!

Mit freundlichen Grüßen

Dr. Martin Lehmann-Habeck
- Direktor -

Hartwig Liebich
Leiter der Pressestelle-

P.S.
Sollten Sie das Material mehrfach erhalten, bedenken Sie bitte, daß die Aussendung nach verschiedenen Verteilern geschieht, und geben Sie bitte das überzählige Material an andere Interessierte weiter.

Anschrift: Mittelweg 143, 2000 Hamburg 13, Telefon: 040/4158-1
Telegramm: Missionswerk Hamburg, Telex: 02/14504 ewemi
Deutsche Bank (BLZ 200 700 00) Kto.-Nr. 52/56 789

Gossner Mission

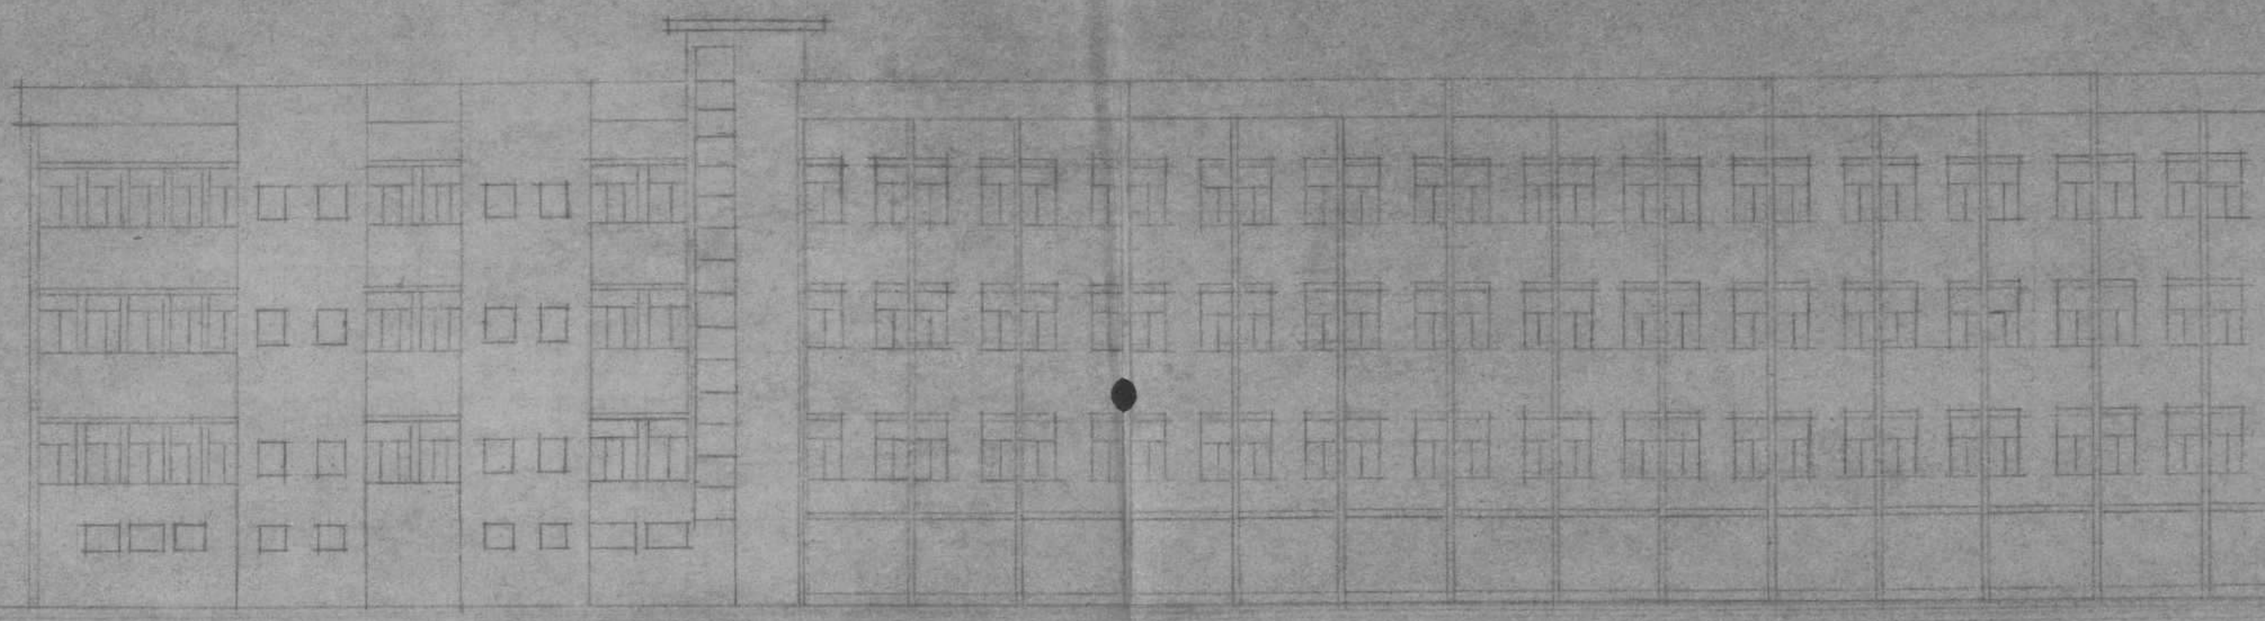

REAR SIDE ELEV

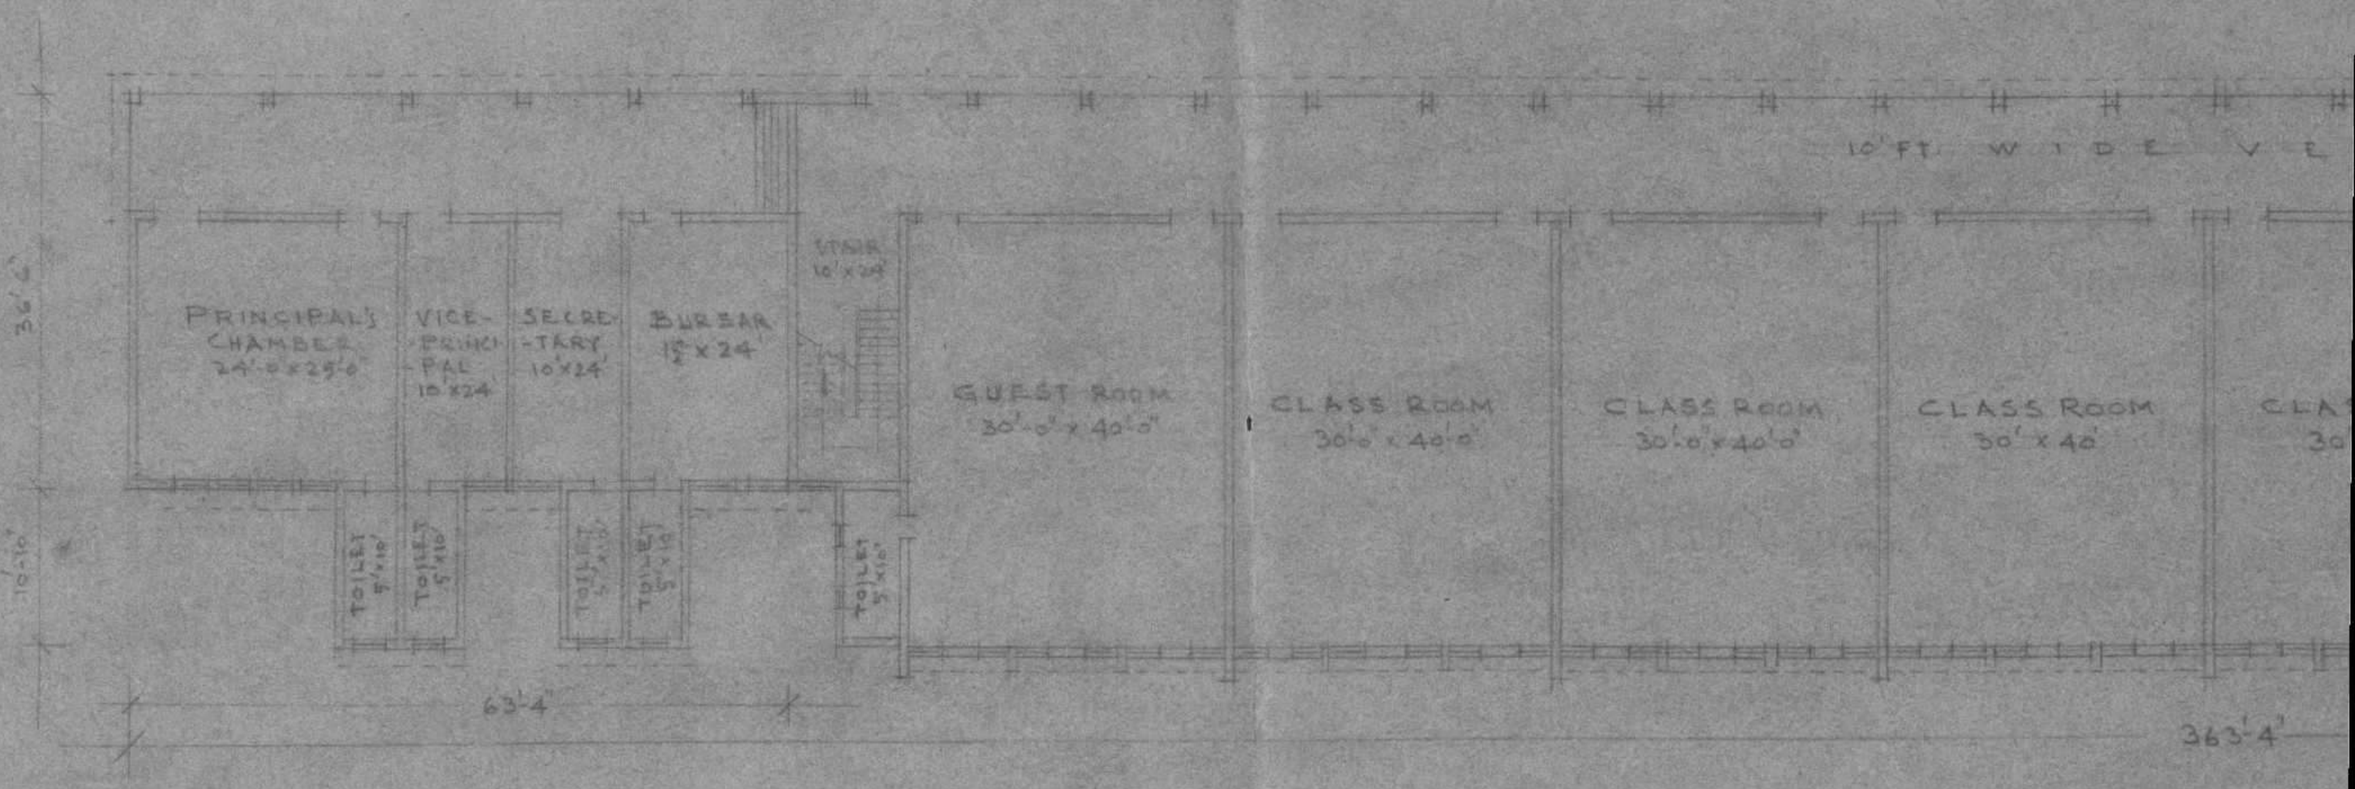

NOTE – 1

(a) APPX. PRESENT COST OF THE 4 STOREYED BUILDING FOR CIVIL WORK @ RS. 520/- PER SFT. OF THE PLINTH AREA – RS. 97,34,500/-

(b) COST OF P.H.D. & ELEC. WORKS @ 10% OF THE BUILDING COST " 9,73,450/-

(c) COST OF FURNITURE - 10% " " " " 9,73,450/-

(d) TOTAL COST IN THE CURRENT YEAR IS. - RS. 1,16,81,400/-

NOTE - 2. ADD ESCALATION COST @ 10% PER YEAR

PLAN

PROPOSED SCIEN

4-STORE

PLINTH A

Gossner Mission

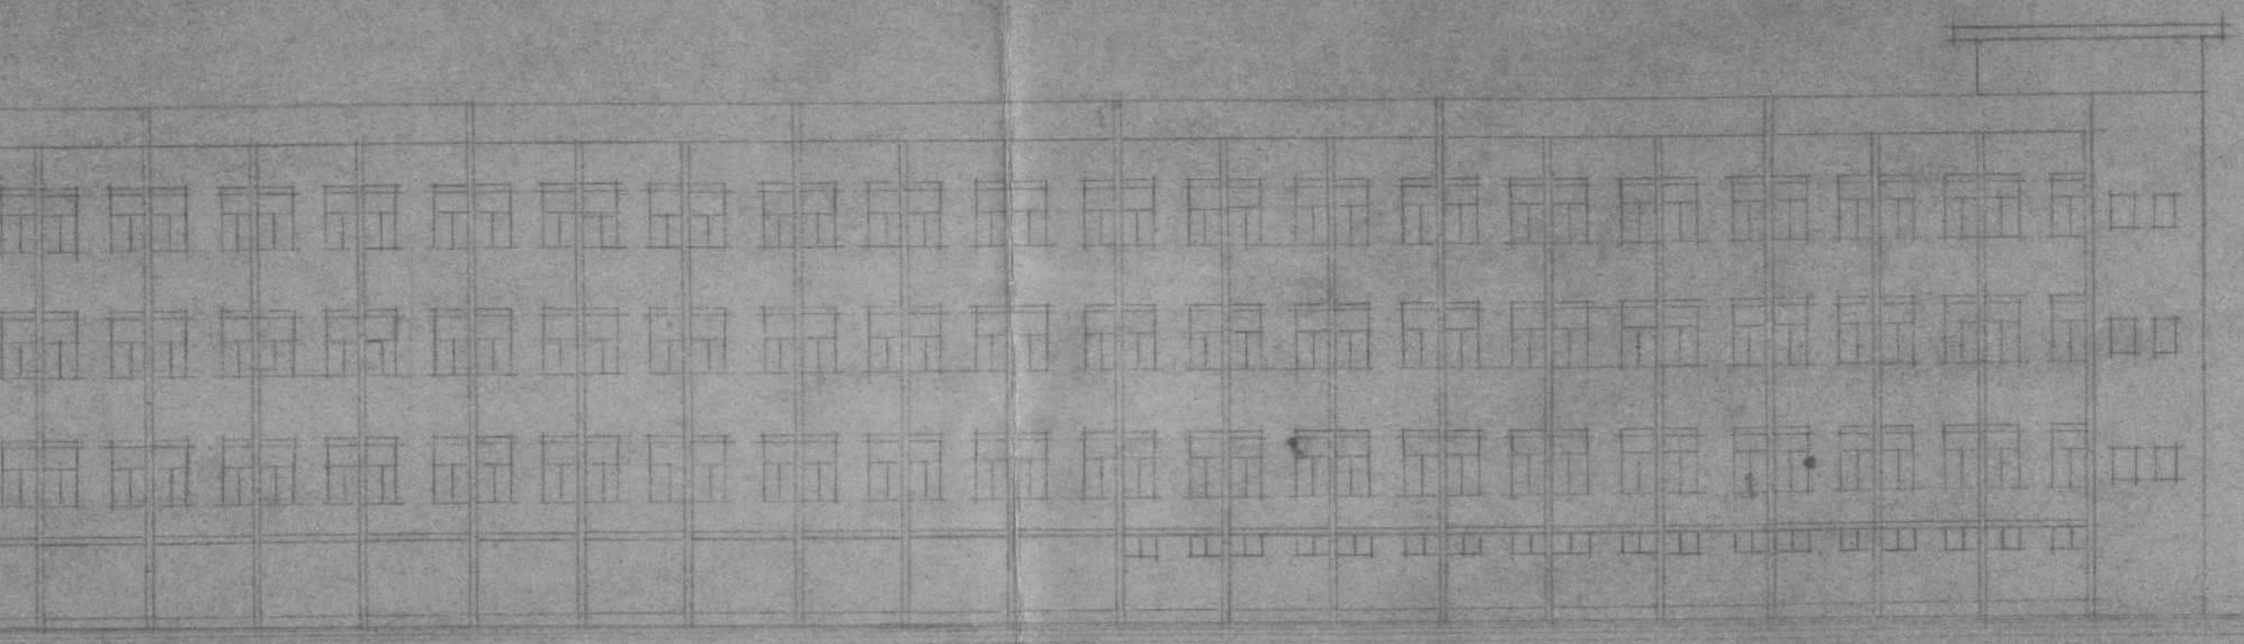

REAR SIDE ELEVATION

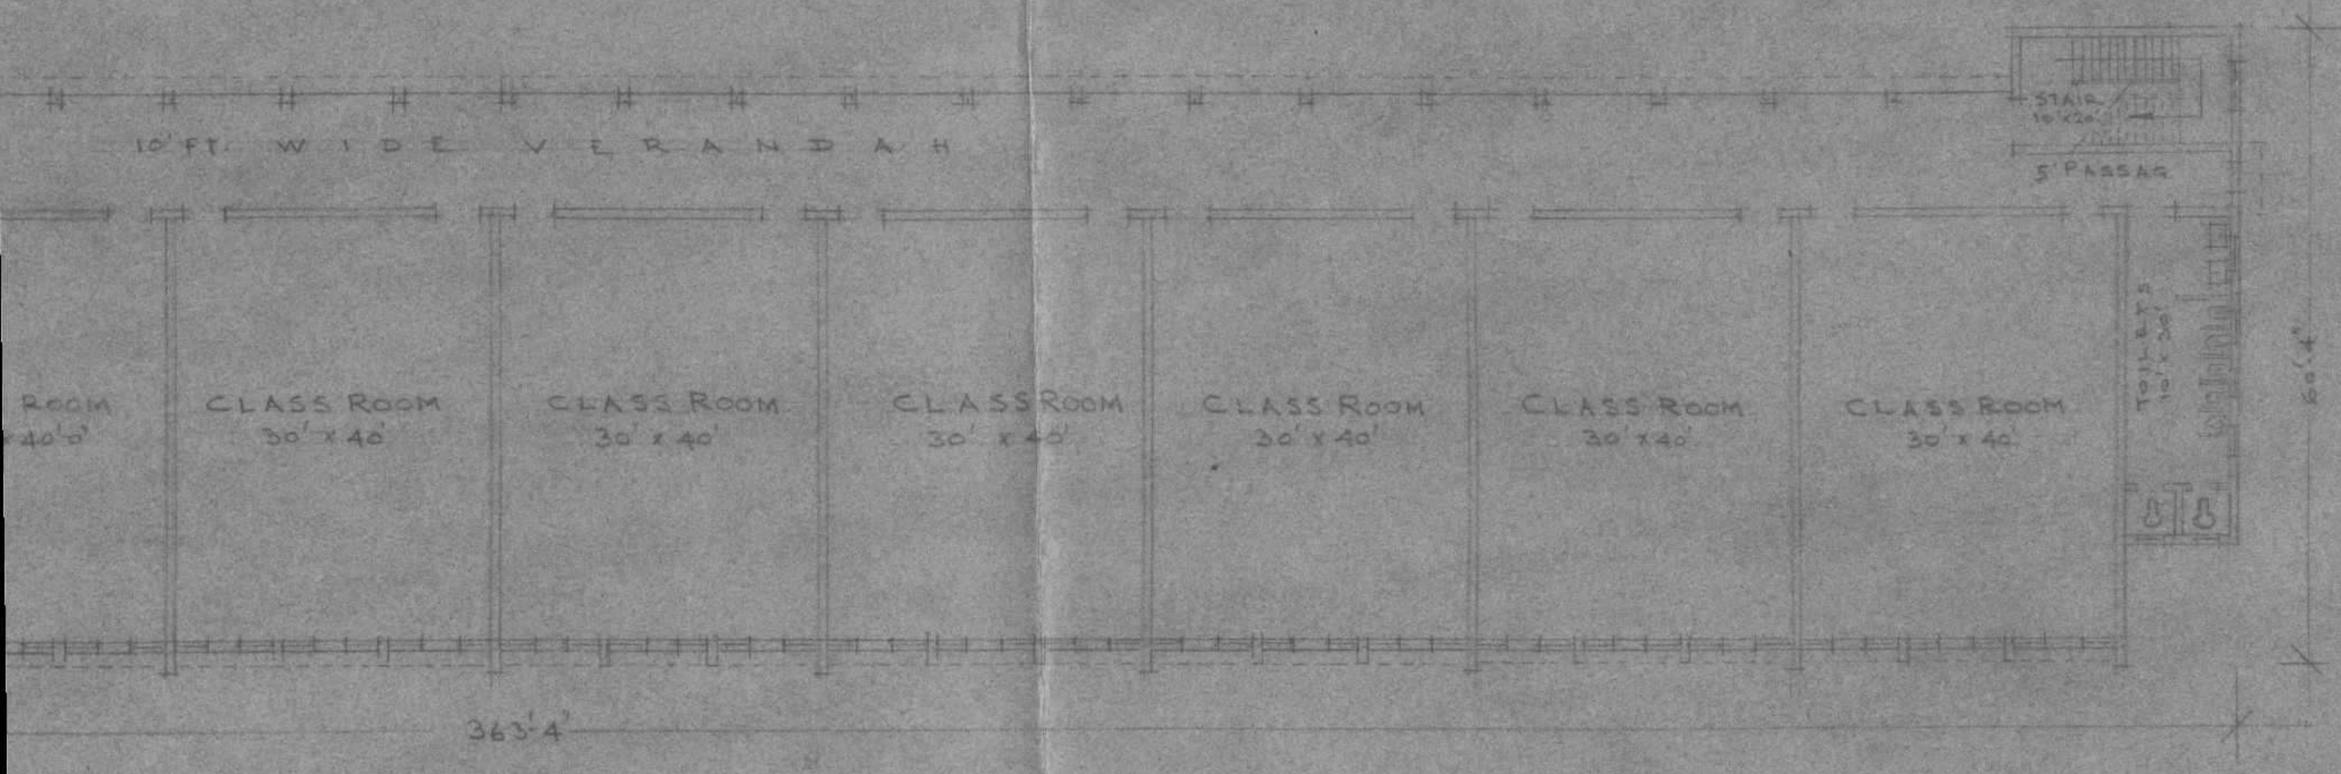

PLAN

PROPOSED SCIENCE AND COMMERS BLOCK

4-STOREYE BUILDING

PLINTH AREA-18720 SFT.

20.3.85
Pramukh Adhyaksh,
(PRESIDENT)
G.E.L. CHURCH IN
CHOTANAGPUR & ASSAM

19.3.85
(S.T. ECKA)

GOSSNER COLLEGE
RANCHI

MODERN DESIGNERS & BUILDERS
ENGINEERS, ARCHITECTS
RANCHI, BIHAR, INDIA

CLIENT	GOSSNER COLLEGE, RANCHI
SUBJECT	PROPOSED COLLEGE COMPLEX
DETAILS	SKETCH PLAN OF SCIENCE AND COMMERS BLOCK

DATE-25.1.86.
JOB NO. GOSN/1
DRG. NO. ARCH.-004

DELT BY -

Gossner Mission

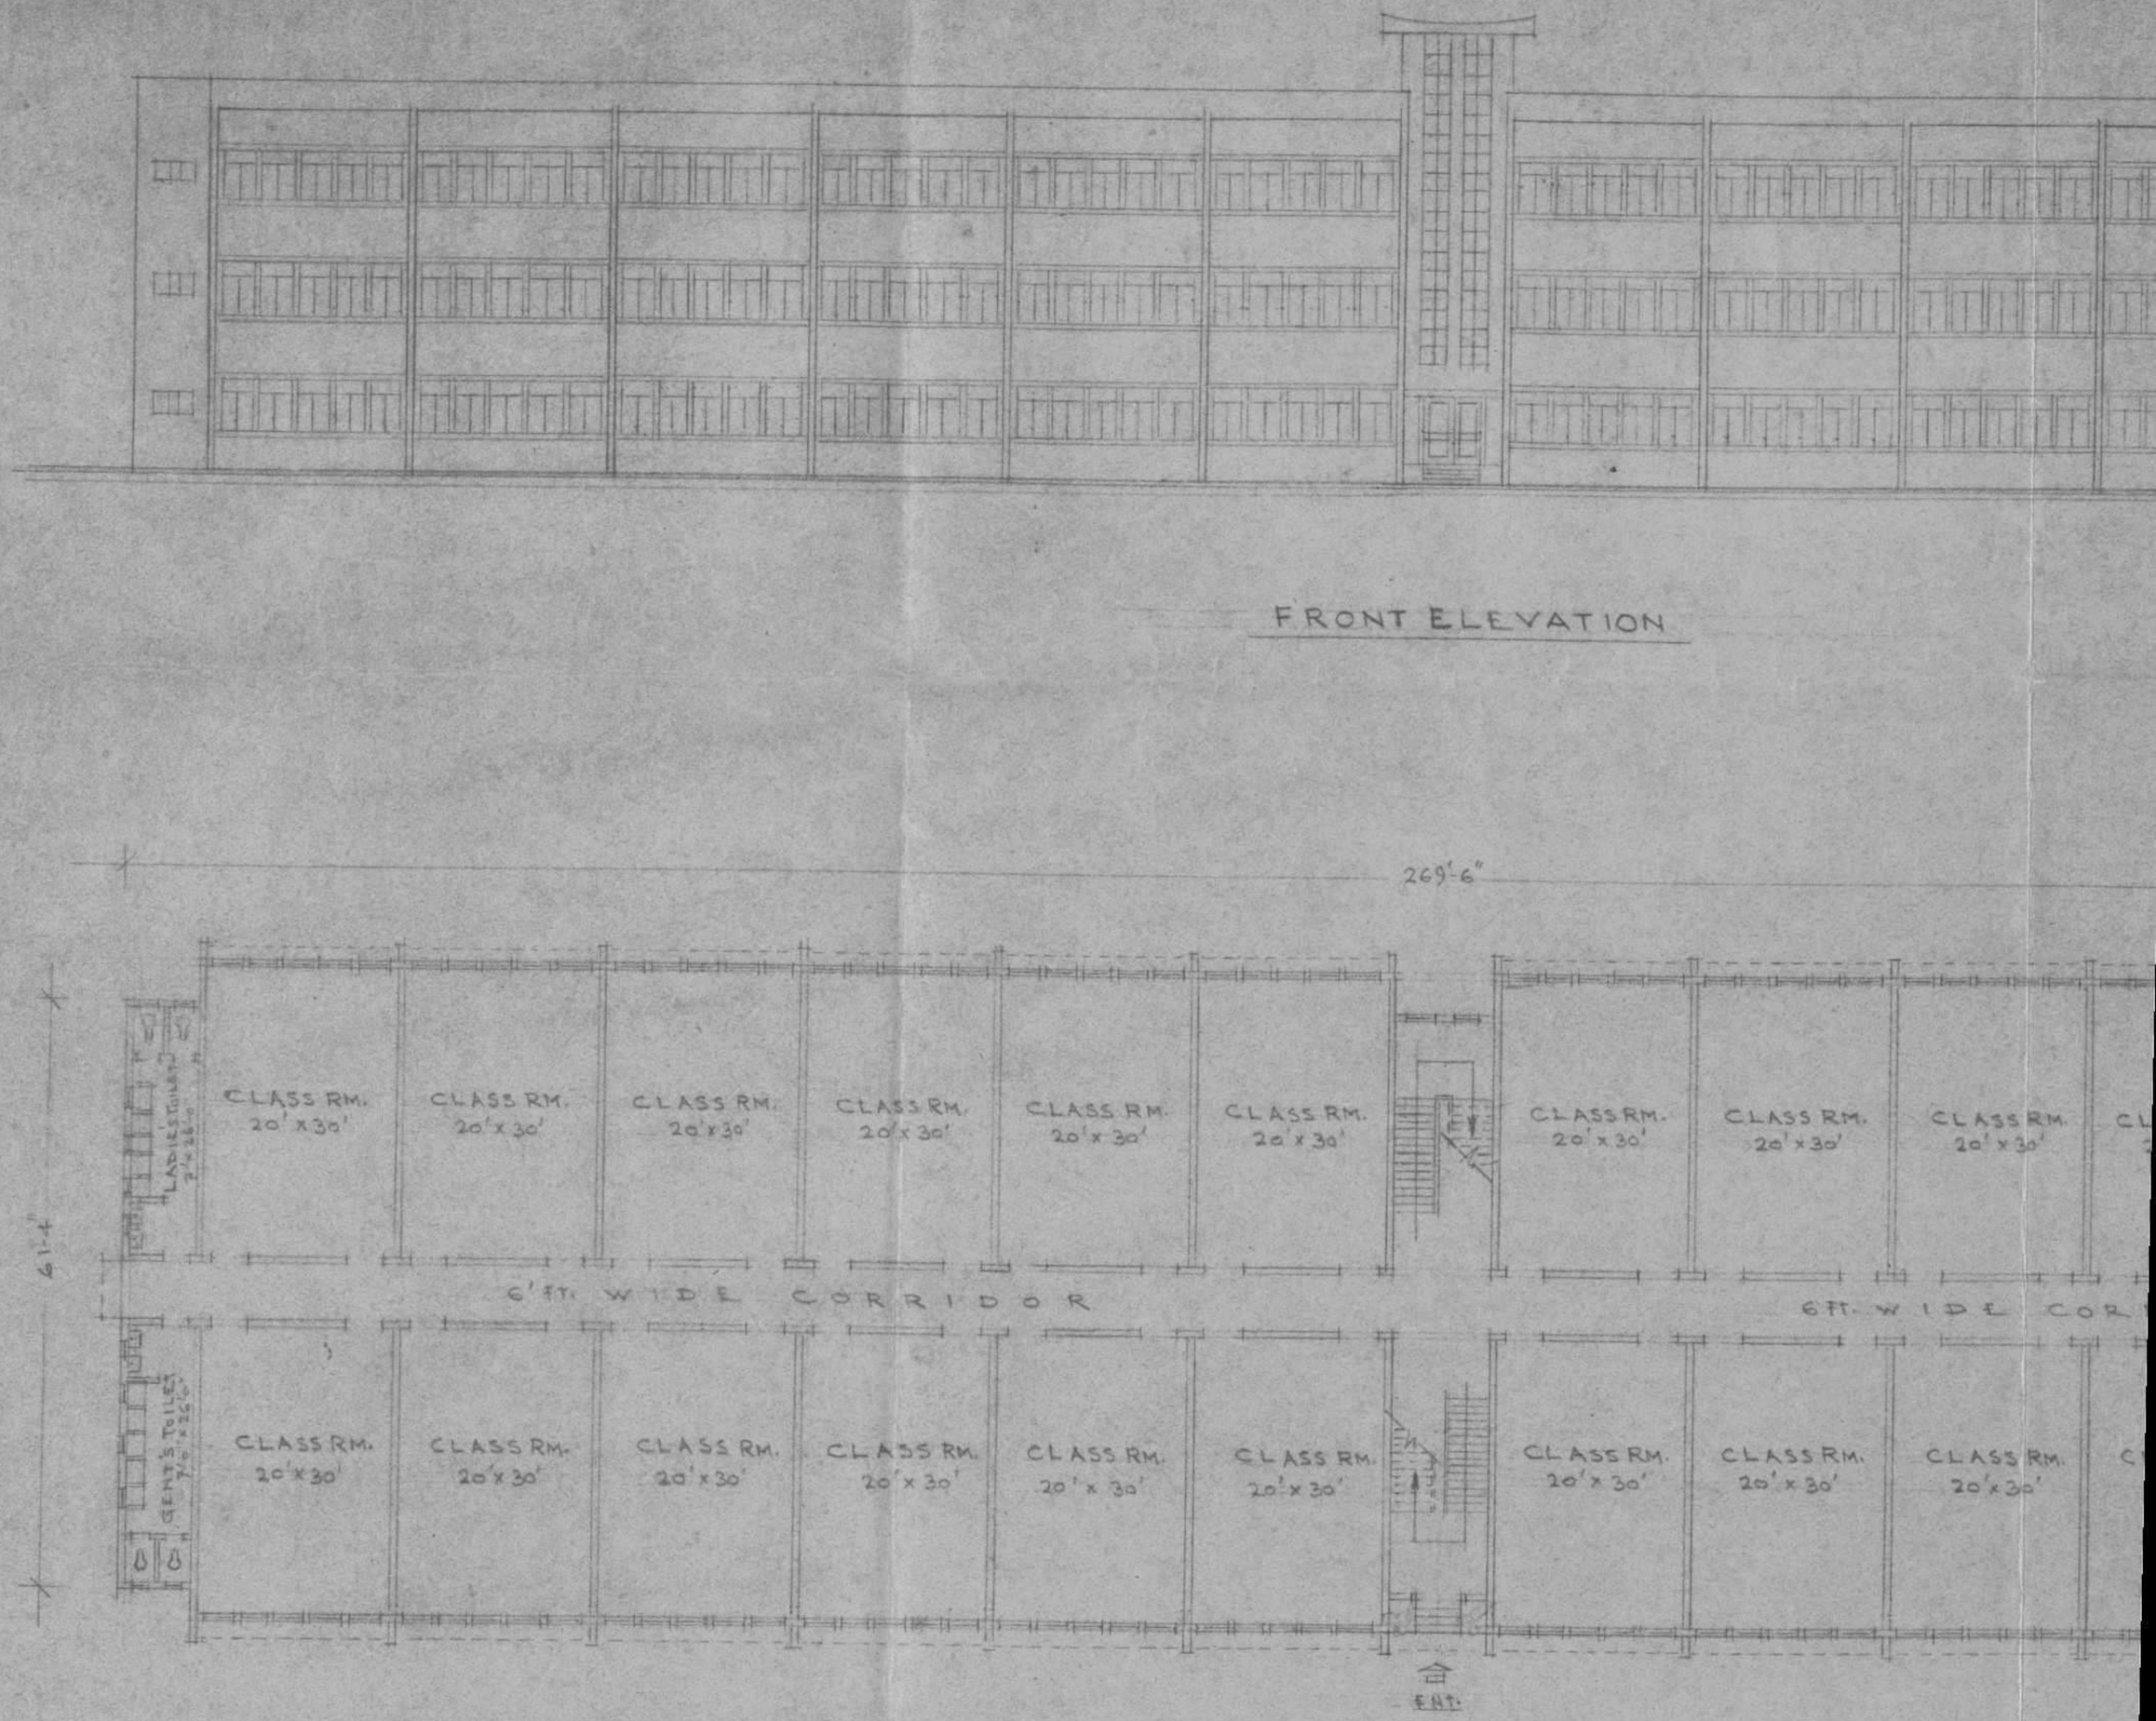

NOTE -1.

ⓐ APPX. PRESENT COST OF THE 3 STOREYED BUILDING FOR CIVIL WORK @ RS. 385/- PER SFT. OF THE PLINTH AREA - RS. 71,09,470/-

ⓑ COST OF P.H.D. & ELEC. WORKS @ 10% OF THE BUILDING COST - " 7,16,947/-

ⓒ COST OF FURNITURE - 10% " " " - " 7,16,947/-

ⓓ TOTAL COST IN THE CURRENT YEAR IS RS. 86,03,364/-

NOTE - 2. ADD ESCALATION COST @ 10% PER YEAR

PLAN OF HONOUR'S BLOCK

THREE STOREYED BILDG.

(PLINTH AREA - 18,622 SFT.)

20.3.85

Pramukh Adhyakah,
(PRESIDENT)
G. E. L. CHURCH IN
NAGPUR & ASSAM.

Gossner Mission

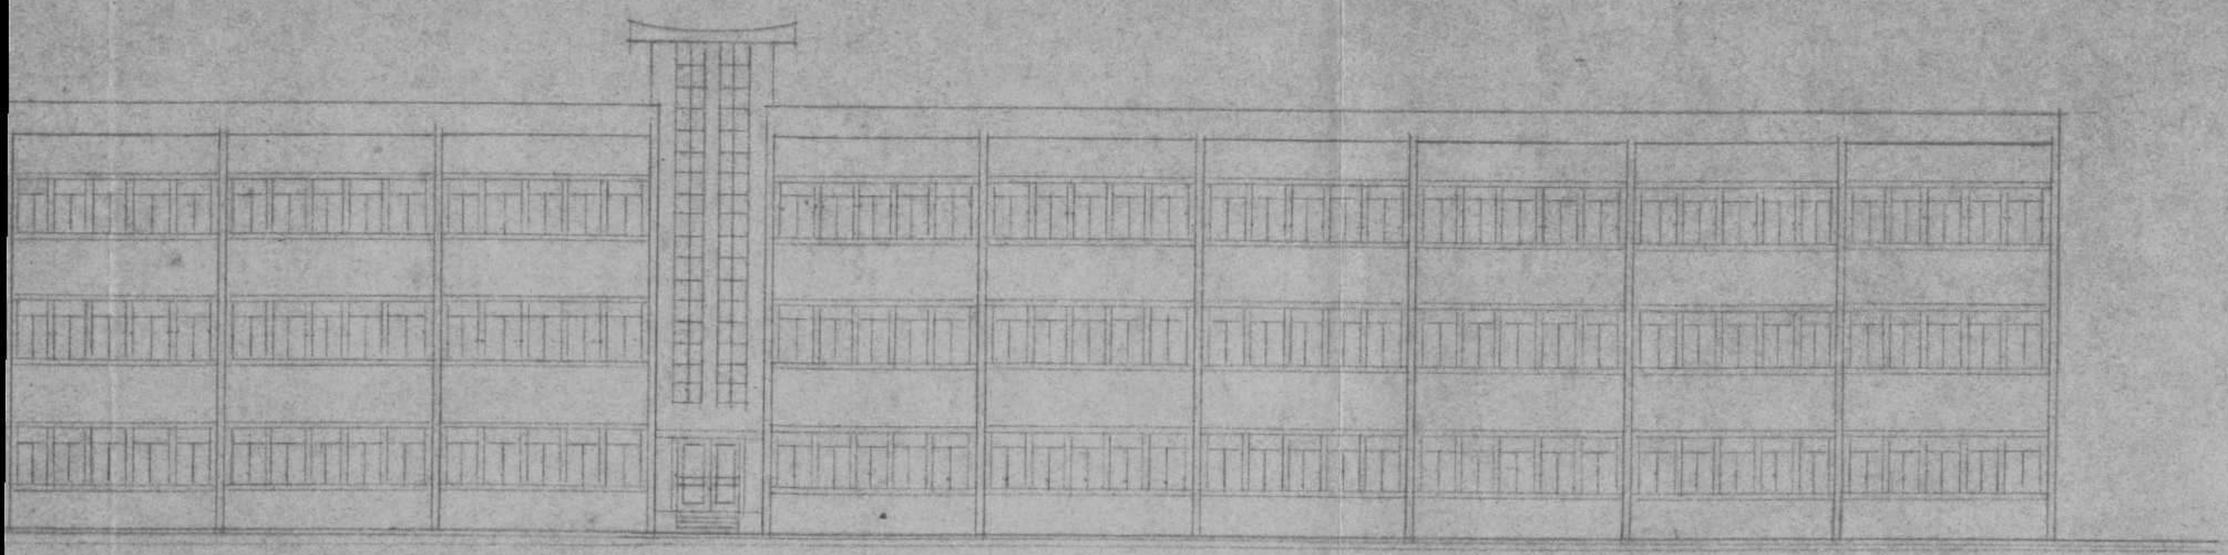

FRONT ELEVATION

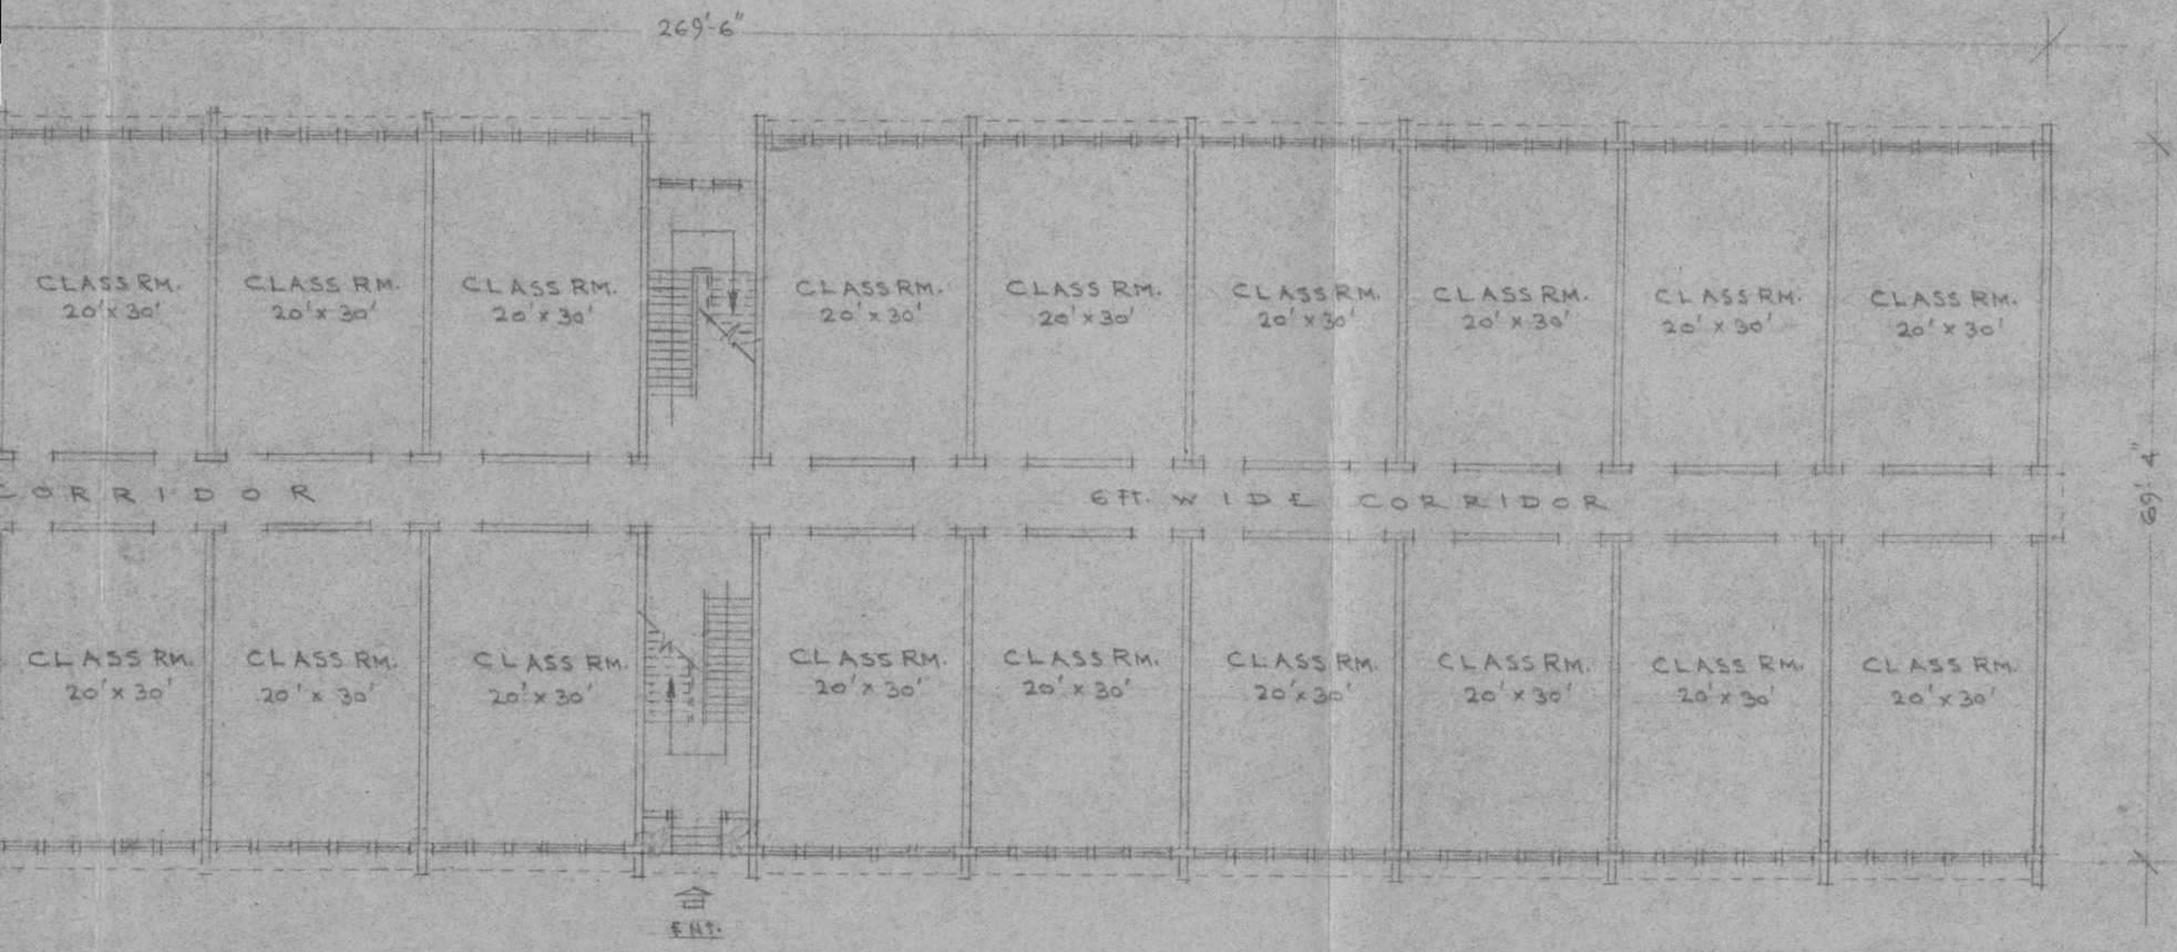

PLAN OF HONOUR'S BLOCK

THREE STOREYED BILDG.

(PLINTH AREA - 18,622 SFT.)

,69,470/-
7.16,947/-
7.16.947/-
36,03,364/-

20.3.85

Pramukh Adhyaksh,
(PRESIDENT)
G. E. L. CHURCH IN
NAGPUR & ASSAM.

MODERN DESIGNERS & BUILDERS
ENGINEERS, ARCHITECTS
RANCHI, BIHAR, INDIA.

CLIENT	GOSSNER COLLEGE RANCHI
SUBJECT	PROPOSED COLLEGE COMPLEX
DETAILS	SKETCH PLAN OF HONOUR'S BLOCK
DATE- 25.1.85. JOB No. GOSN/1 DRG. No. ARCH.003	DELT. BY: Bmukerjee

J. 1938
(S.T. Ecka)

Secretary
GOSSNER COLLEGE
RANCHI

Gossner Mission

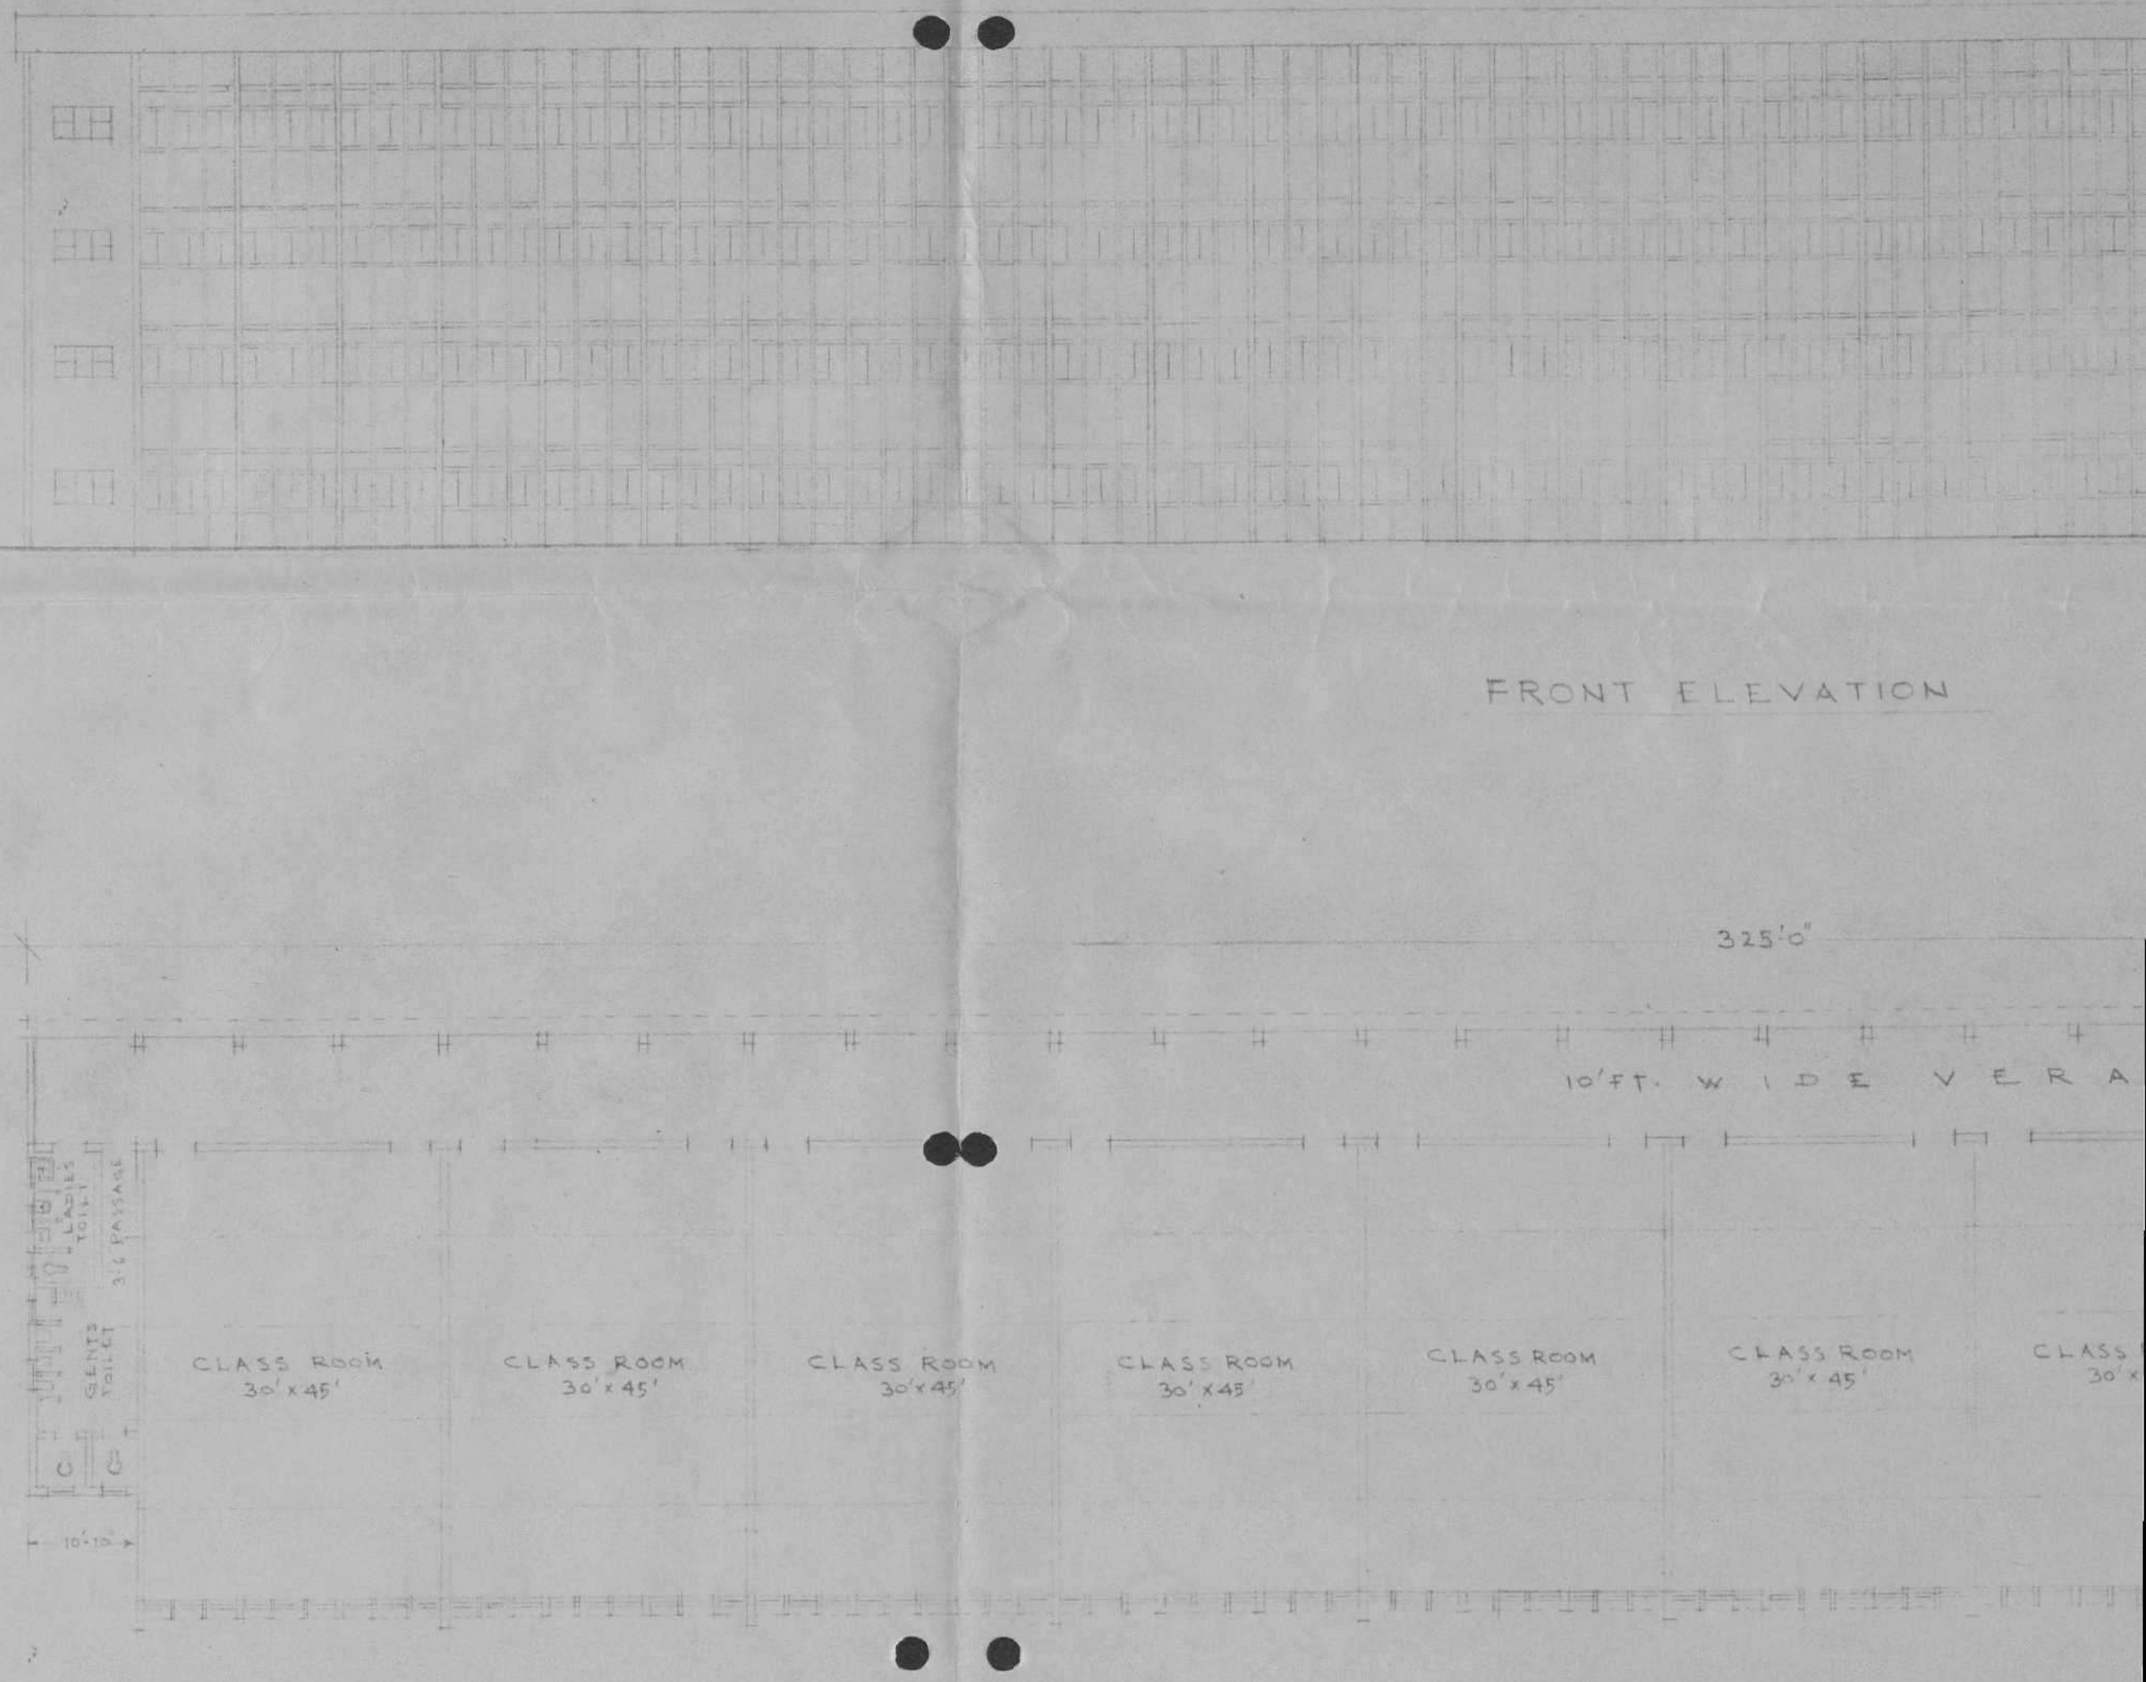

NOTE - 1

(a) APPX. PRESENT COST OF THE 4 STOREYED BUILDING FOR CIVIL WORK @ RS. 520/- PER SFT. OF THE PLINTH AREA - RS. 97,07,360/-

(b) COST OF P.H.D. & ELEC. WORKS @ 10% OF THE BUILDING COST - " 9,70,736/-

(c) COST OF FURNITURE 10% " " " - " 9,70,736/-

(d) TOTAL COST IN THE CURRENT YEAR IS Rs. 1,16,48,832/-

NOTE - 2 ADD ESCALATION COST @ 10% PER YEAR

PLAN OF ART'S BLOCK

FOUR STOREYED BUILDG.

(PLINTH AREA - 18,668 SFT.)

Rw

Pra

G. E

HOTANAG

Gossner Mission

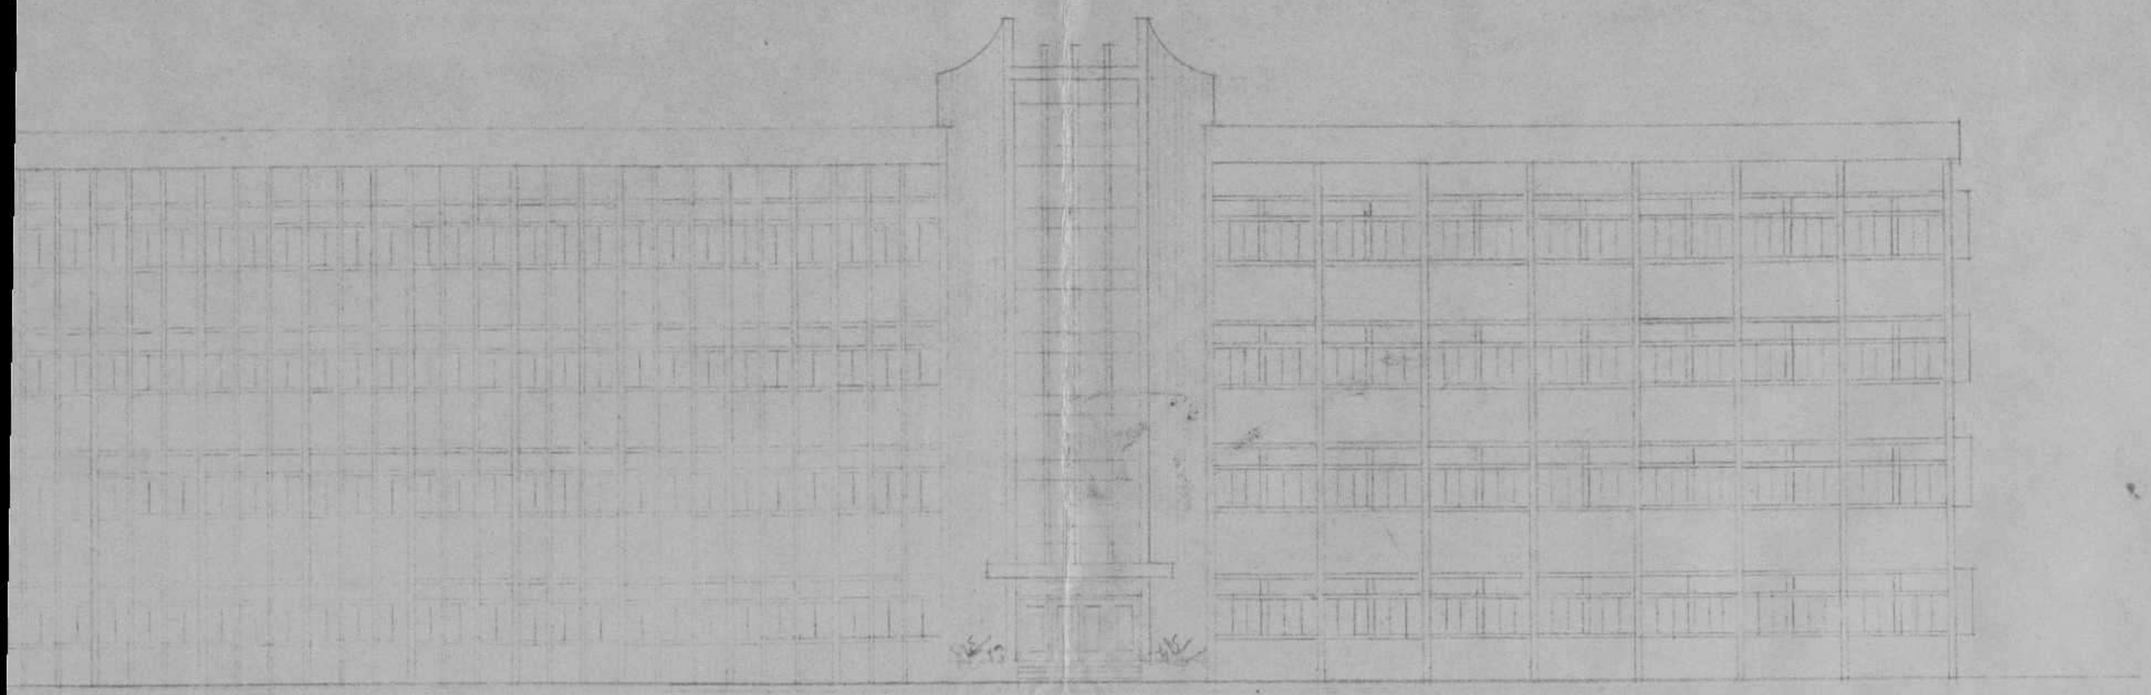

FRONT ELEVATION

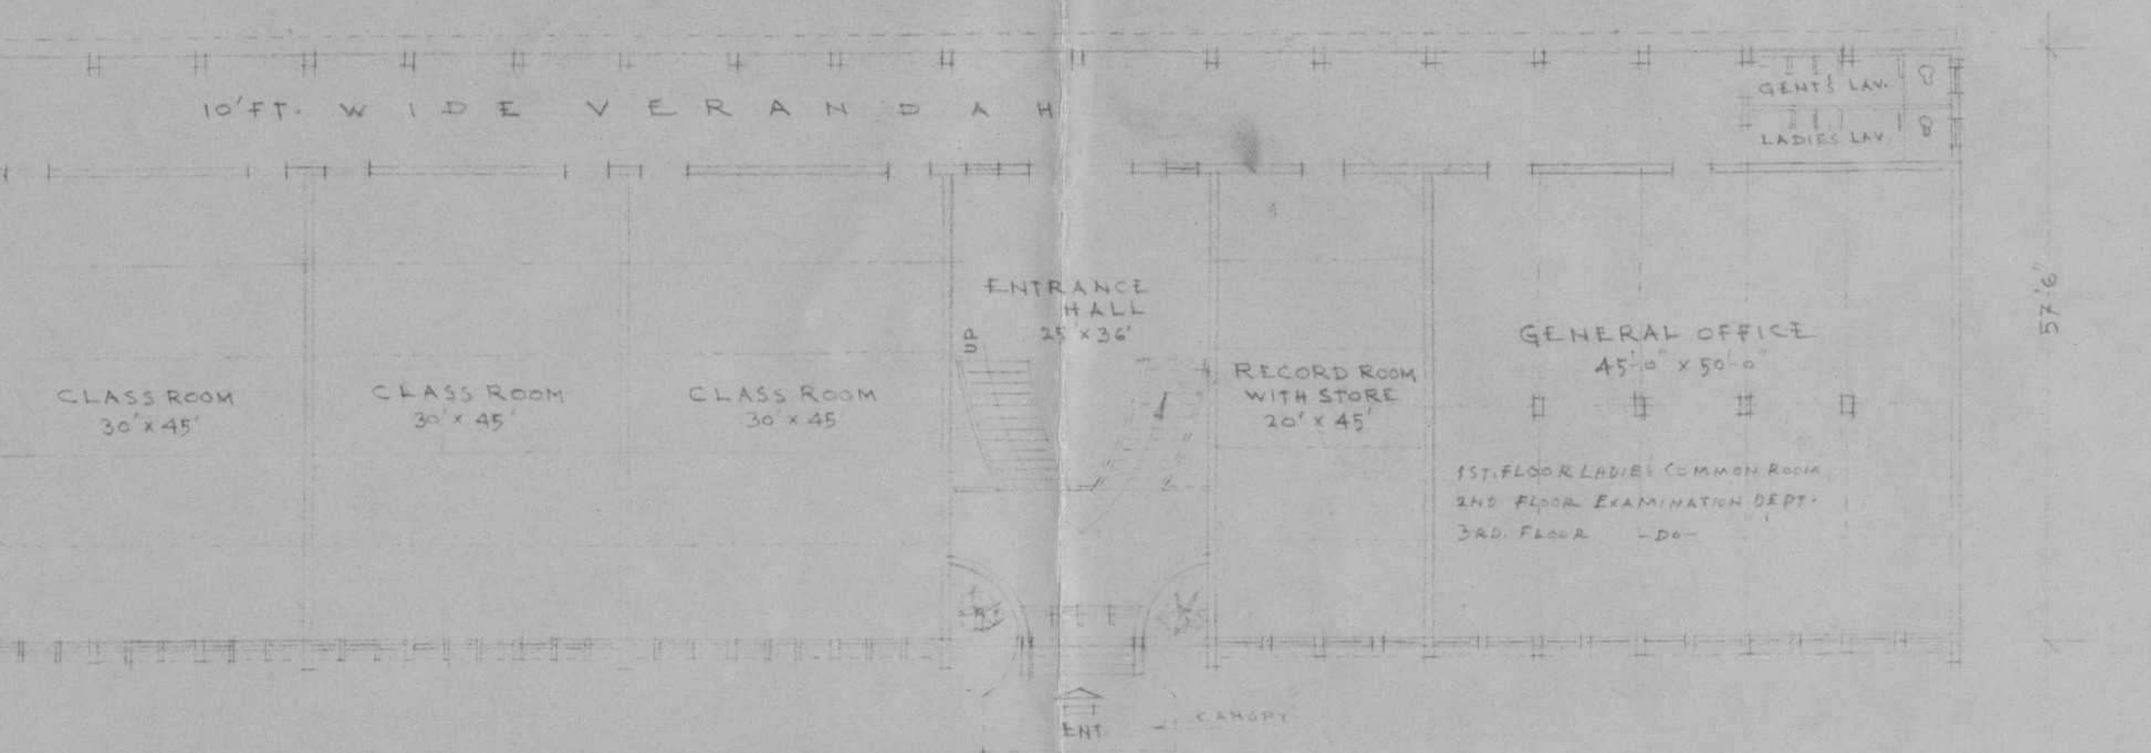

PLAN OF ART'S BLOCK

FOUR STOREYED BUILDG.

(PLINTH AREA-18,668 SFT.)

20-3-85

Pramukh Adhyaksh,
(PRESIDENT)
G.E.L. CHURCH IN
CHOTANAGPUR & ASSAM

19.3.85
(S.T. ECKA)
Secretary,
GOSSNER COLLEGE
RANCHI

MODERN DESIGNERS & BUILDERS
ENGINEERS, ARCHITECTS
RANCHI, BIHAR, INDIA.

CLIENT	GOSSNER COLLEGE RANCHI
SUBJECT	PROPOSED COLLEGE COMPLEX
DETAILS	SKETCH PLAN OF ART'S BLOCK

DATE - 25.1.85.
JOB. No. GOSN/1
DRG. No. ARCH-002

DELT BY:

Gossner Mission

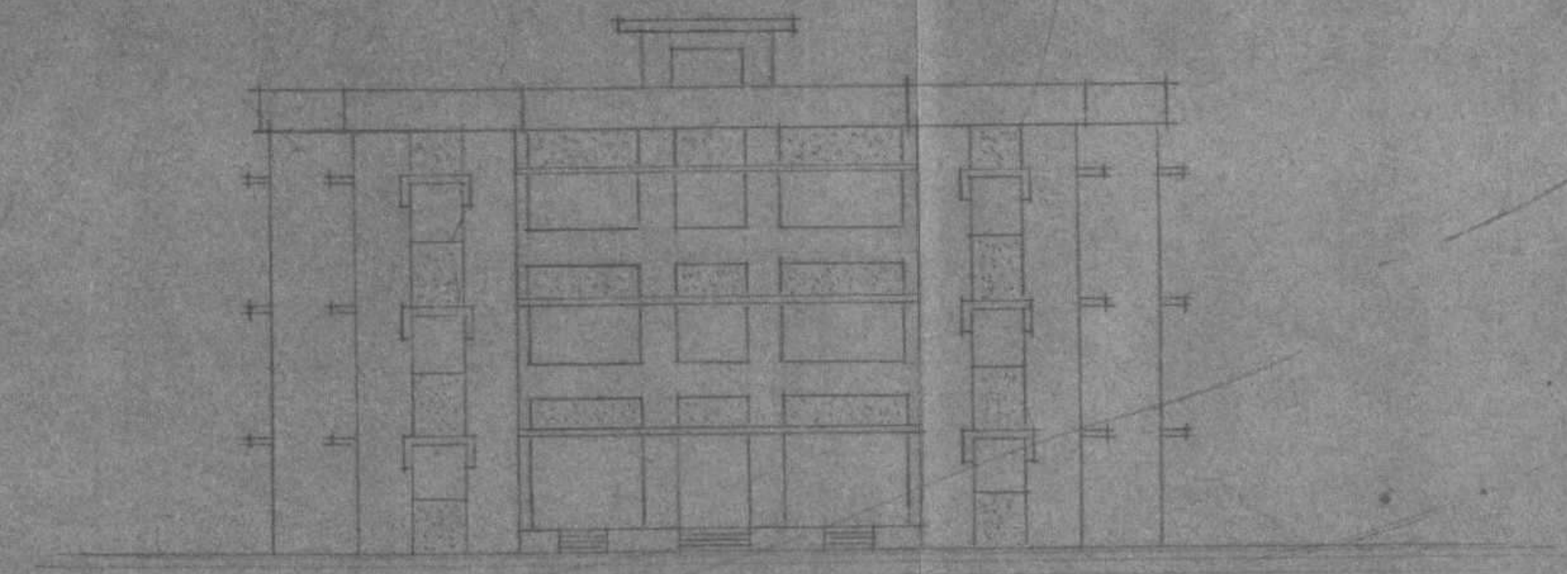

FRONT ELEVATION

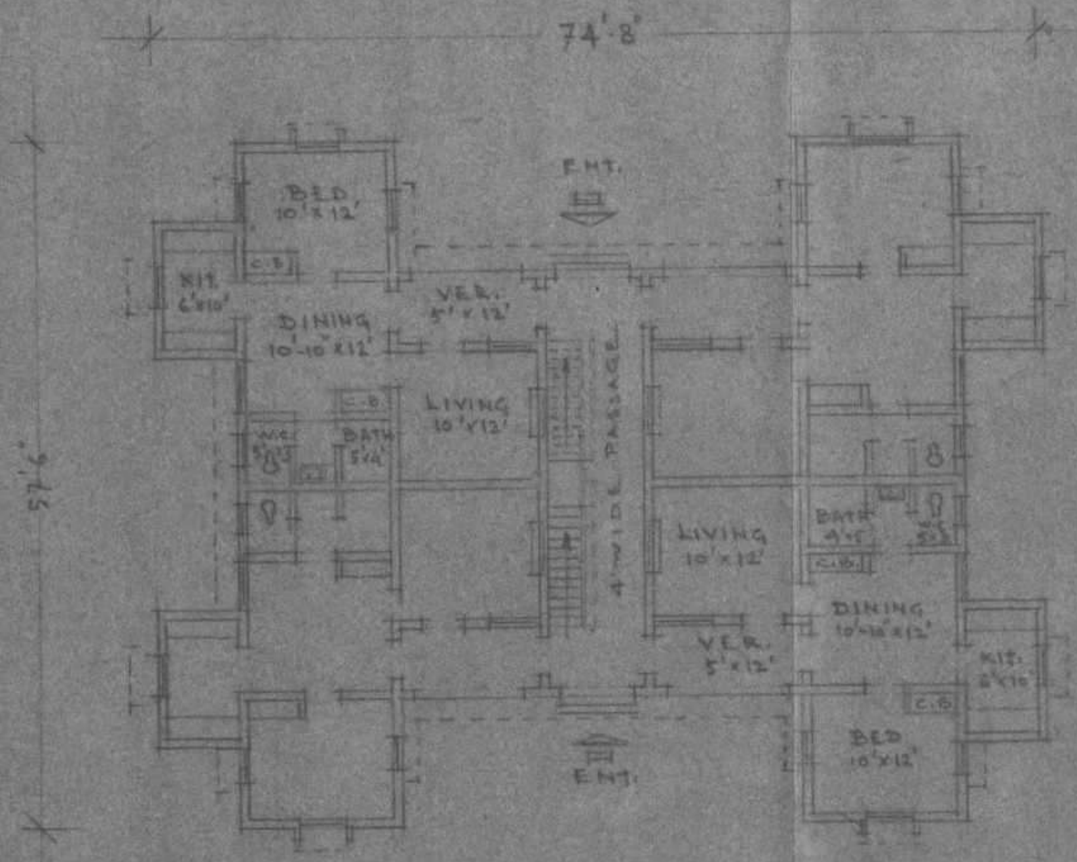

PLAN OF 3 ROOMED FLAT
4 UNITS 3 STOREYED BLDG.
PLINTH AREA - 3095 SFT.

20.3.85
Pramukh Adhyakah,
(PRESIDENT)
G.E.L. CHURCH IN GOSSNER COLLEGE
HOTANAGPUR & ASSAM, RANCHI

19.3.85
(S.T. ECKA)
Secretary,
RANCHI

NOTE-1.

@ APPX. PRESENT COST OF THE 3 UNITS FLAT 3 STOREYED BUILDING FOR CIVIL WORK @ RS. 360/- PER SFT. OF THE PLINTH AREA - RS. 11,14,200/-

@ COST OF P.H.D. & ELEC. WORK @ 10% OF THE BUILDING COST = " 1,11,420/-

@ COST OF FURNITURE @ 5% " " " = " 55,710/-

@ TOTAL COST IN THE CURRENT YEAR IS RS. 12,81,330/-

@ GRAND TOTAL FOR THE REQUIRED 3 BLOCKS COST = 3 x 1281330 = RS. 38,43,990/-

NOTE-2. ADD ESCALATION COST @ 10% PER YEAR

MODERN DESIGNERS & BUILDERS
ENGINEERS, ARCHITECTS
RANCHI, BIHAR, INDIA.

CLIENT	GOSSNER COLLEGE RANCHI
SUBJECT	PROPOSED COLLEGE COMPLEX
DETAILS	FLAT FOR LAB TECHNICIANS, SECTIONAL OFFICERS AND, UPPER AND LOWER DIVISION ASSISTANTS
DATE - 25. 1. 85	
JOB No. GOSN/1	
DRG. No. ARCH. 015	DELT. BY:

Gossner Mission

QUARTERS FOR SECURITY STAFF

NOTE-1.

ⓐ APPX. PRESENT COST OF THE SINGLE STOREY BUILDING FOR CIVIL WORK @ RS. 115/- PER SFT. OF THE PLINTH AREA — RS. 1,03615/-

ⓑ COST OF P.H.D. & ELEC. WORKS @ 10% OF THE BUILDING COST + " 10,361/-

ⓒ TOTAL COST IN THE CURRENT YEAR IN EACH BLOCK — RS. 1,13976/-

ⓓ GRAND TOTAL COST OF THE 12 BLOCKS - 12 x 113976 = RS. 13,67,712/-

NOTE-2. ADD ESCALATION COST @ 10% PER YEAR

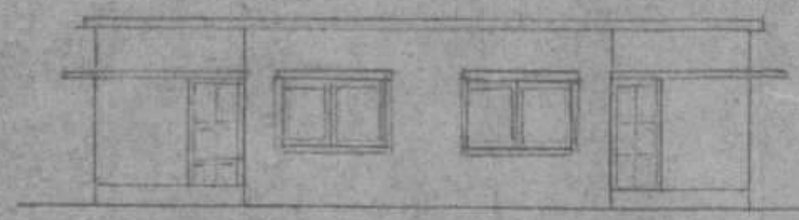

ELEVATION

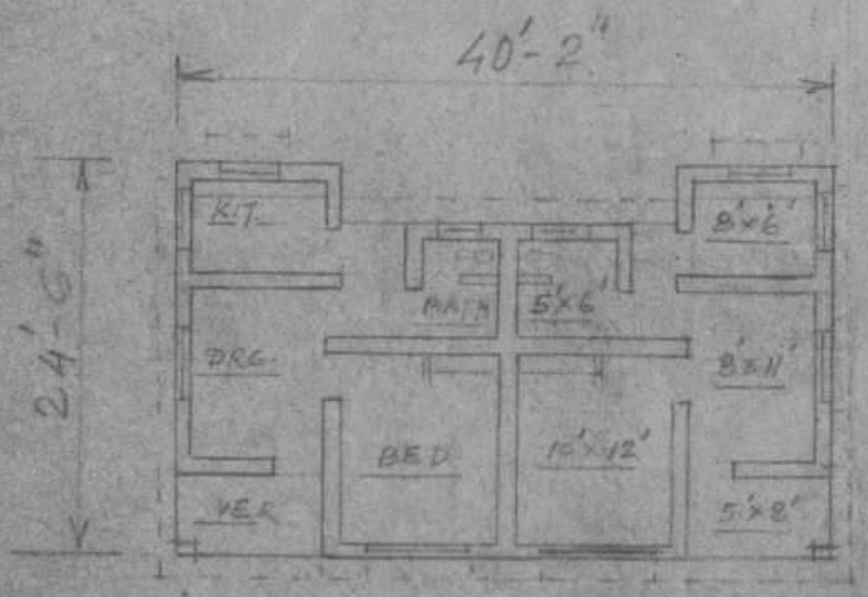

PLAN

PLINTH AREA - 901 SFT.

20.3.85

Pramukh Adhyaksh,
(PRESIDENT)
G. E. L. CHURCH IN
CHOTANAGPUR & ASSAM, RANCHI

19.3.85
(S. T. EKKA)
Secretary,
GOSSNER COLLEGE
RANCHI

MODERN DESIGNERS & BUILDERS
ENGINEERS, ARCHITECTS
RANCHI, BIHAR, INDIA.

CLIENT	GOSSNER COLLEGE RANCHI
SUBJECT	PROPOSED COLLEGE COMPLEX
DETAILS	SKETCH PLAN OF SECURITY STAFF's QUARTER

DATE : 25.1.85.
JOB NO. GOSN/1
DRG. NO. ARCH 013

DELT. BY

Gossner Mission

VOCATIONAL TRAINING CENTRE

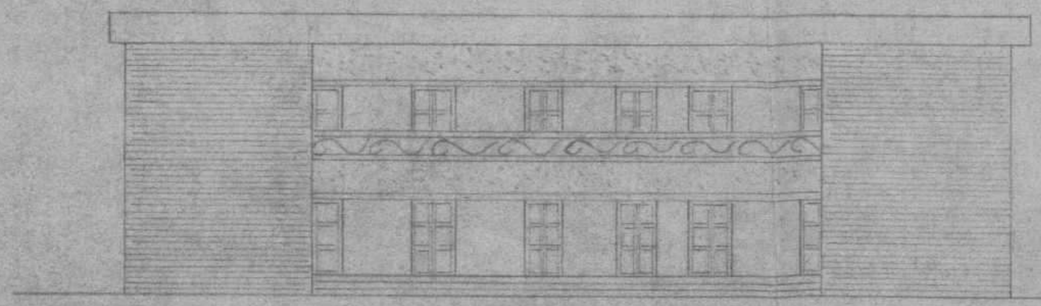

ELEVATION

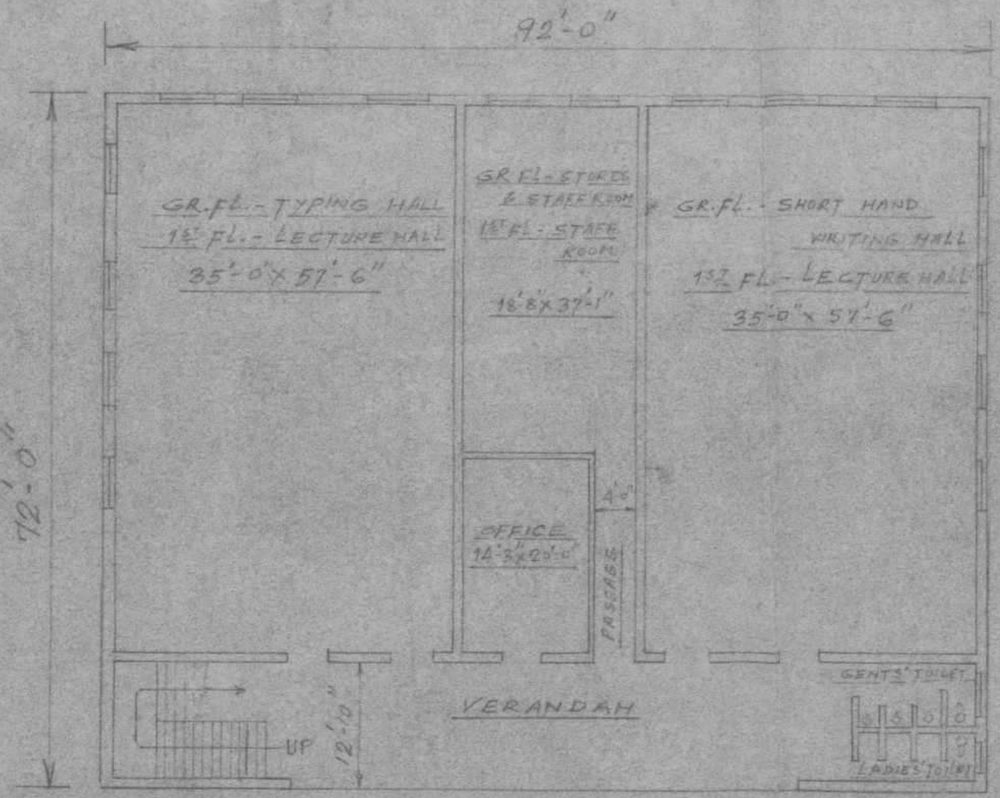

PLAN
(PLINTH AREA - 6624 SFT.)

NOTE-1.

(a) APPX. PRESENT COST OF THE 2 STOREYED BUILDING FOR CIVIL WORK @ Rs. 265/- PER SFT. OF THE PLINTH AREA - Rs. 17,55,360/-

(b) COST OF P.H.E. & ELEC. WORKS 10% OF THE BUILDING COST = 1,75,536/-

(c) COST OF FURNITURE 10% = 1,75,536/-

(d) TOTAL COST IN THE CURRENT YEAR 13 = Rs. 21,06,432/-

NOTE-2. ADD ESCALATION COST @ 10% PER YEAR.

MODERN DESIGNERS & BUILDERS
ENGINEERS, ARCHITECTS
RANCHI, BIHAR, INDIA.

CLIENT	GOSSNER COLLEGE RANCHI
SUBJECT	PROPOSED COLLEGE COMPLEX
DETAILS	VOCATIONAL TRAINING CENTRE
DATE - 25.1.85. JOB No. GOSH/1 DRG. No. ARCH.014	DELT. BY:

RW Sdx 29.3.85

29.3.85 (S.T. ECKA)

Pramukh Adhyakah,
(PRESIDENT)
G. E. L. CHURCH IN
CHOTANAGPUR & ASSAM, RANCHI

Secretary,
GOSSNER COLLEGE
RANCHI

Gossner Mission

CANTEEN BUILDING

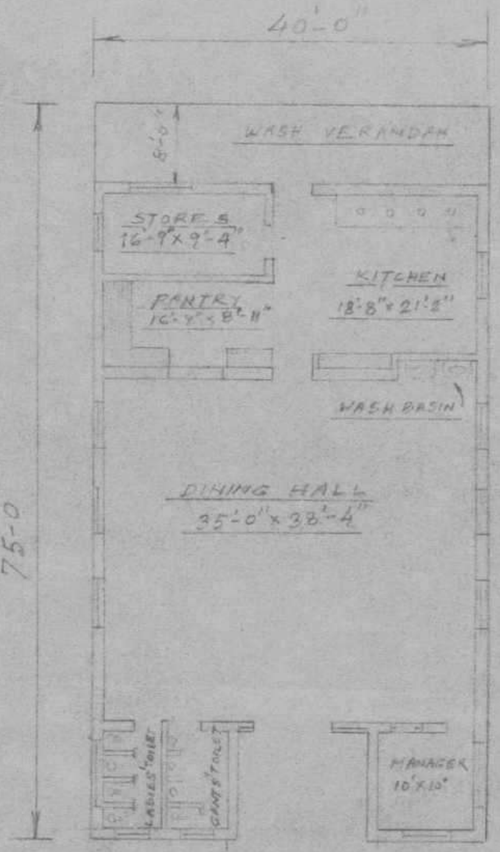

PLAN

(PLINTH AREA - 3000 SFT.)

ELEVATION

NOTE - 1.

(a) APPX. PRESENT COST OF THE SINGLE STOREY BUILDING
— FOR CIVIL WORK @ RS. 130/- PER SFT. OF THE PLINTH AREA - RS. 3,90,000/-
(b) COST OF P.H.E. & ELEC. WORKS @ 10% OF THE BUILDING COST - " 39000/-
(c) COST OF FURNITURE 10% " 39000/-
(d) TOTAL COST IN THE CURRENT YEAR IS RS. 4,68,000/-

NOTE - 2. ADD ESCALATION COST @ 10% PER YEAR

MODERN DESIGNERS & BUILDERS
ENGINEERS : ARCHITECTS
RANCHI, BIHAR, INDIA.

CLIENT	GOSSNER COLLEGE RANCHI
SUBJECT	PROPOSED COLLEGE COMPLEX
DETAILS	SKETCH PLAN OF CANTEEN BUILDING
DATE - 25.1.85. JOB No. GOSN/1 DRG. No. ARCH-012	DELT. BY:

20.3.85

Pramukh Adhyaksh,
(PRESIDENT)
G. E. L. CHURCH IN
CHOTANAGPUR & ASSAM. RANCHI

V. 1935
(S. T. EKKA)
Secretary,
GOSSNER COLLEGE
RANCHI

Gossner Mission

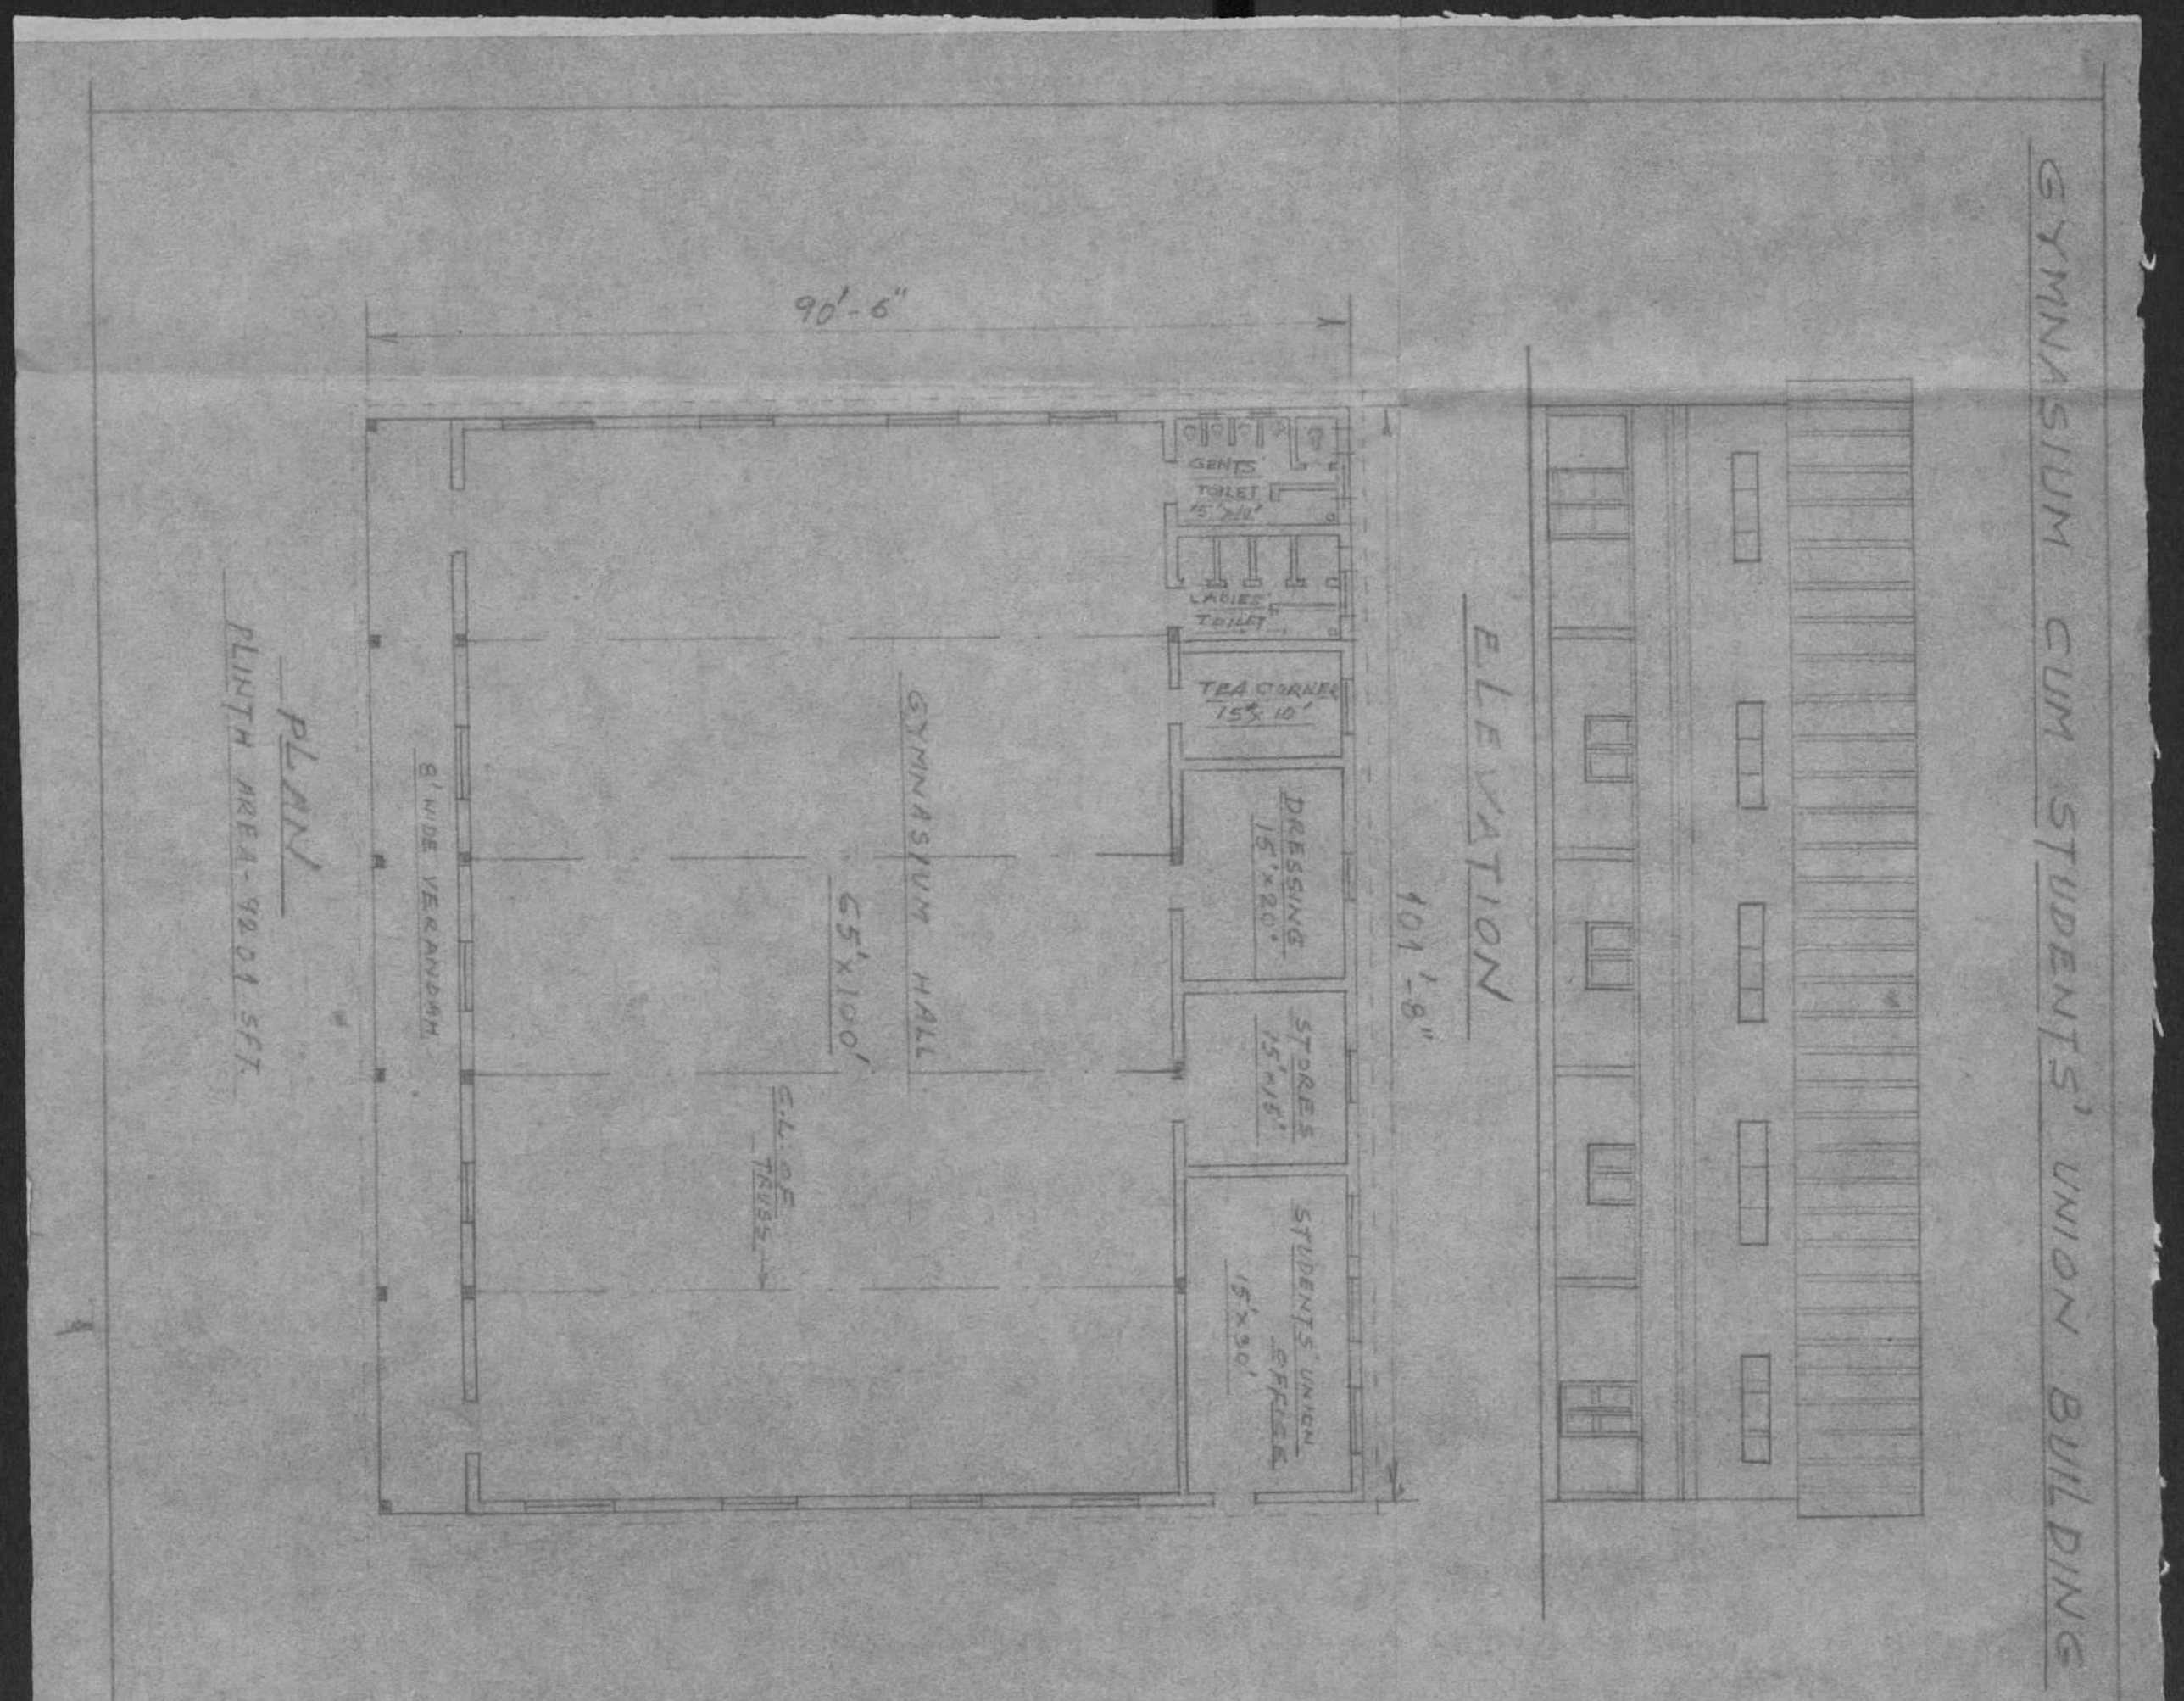

MODERN DESIGNERS & BUILDERS ENGINEERS, ARCHITECTS RANCHI, BIHAR, INDIA.	
CLIENT	GOSSNER COLLEGE RANCHI
SUBJECT	PROPOSED COLLEGE COMPLEX
DETAILS	GYMNASIUM / STUDENTS' UNION BLDG
DATE-25.1.85. JOB No. GOSN/1 DRG. No. ARCH.011	DELT. BY:

NOTE-1.

(a) APPX. PRESENT COST OF THE STRUCTURE FOR CIVIL WORKS @ RS. 160/- PER SFT. OF THE PLINTH AREA — Rs. 14,72,160/-

(b) COST OF P.H.D. & ELEC. WORK @ 10% OF THE BLDG. COST — " 1,47,216/-

(c) FURNISHING COST @ 5% — " 73,608/-

(d) TOTAL COST IN THE CURRENT YEAR IS — Rs. 16,92,984/-

NOTE-2. ADD ESCALATION COST @ 10% PER YEAR

V. 193.85
Secretary (S.I.T. ECKA)
GOSSNER COLLEGE
RANCHI

Pramukh Adhyaksh,
(PRESIDENT)
G.E.L. CHURCH IN
CHOTANAGPUR & ASSAM
RANCHI

Gossner Mission

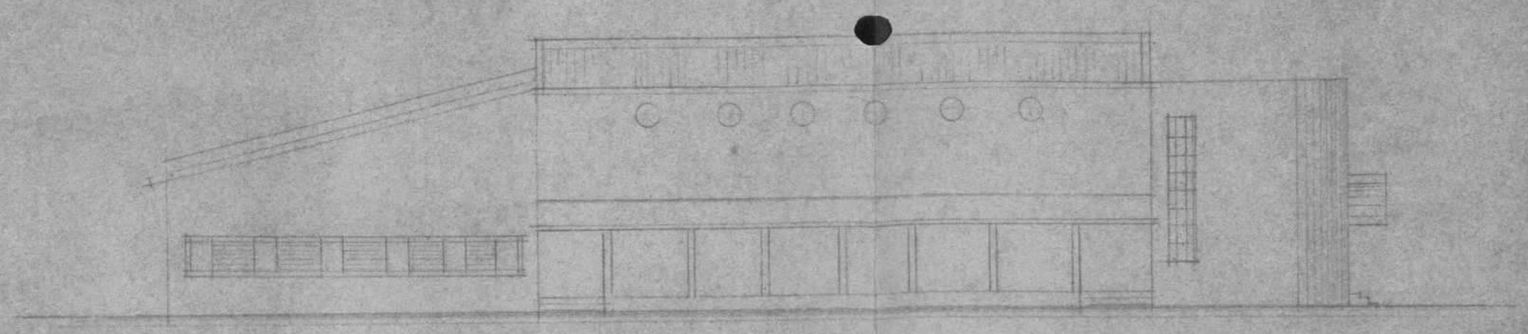

SIDE ELEVATION

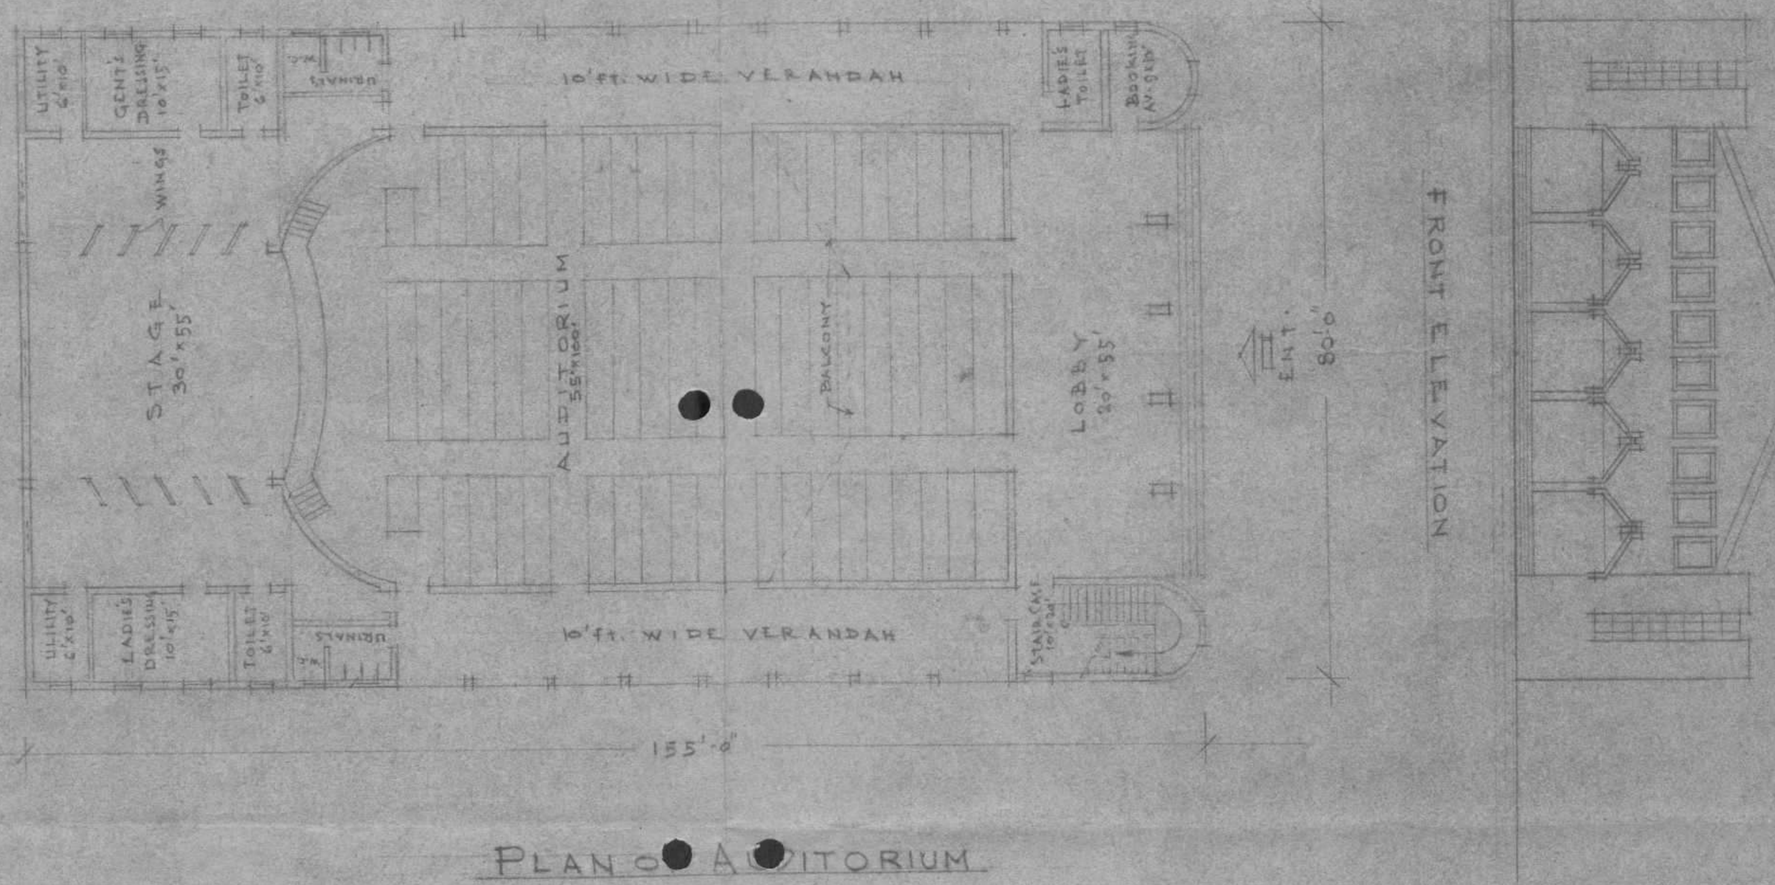

PLAN OF AUDITORIUM

APPX. CAPACITY OF 1000 SEATS

(PLINTH AREA - 12,400 SFT.)

NOTE-1.

(A)	APPX. PRESENT COST OF THE STEEL TRUSS ROOF SLOP BLDG. FOR CIVIL WORK @ RS. 200/- PER SFT. OF THE PLINTH AREA -	RS. 24,80,000/-
(B)	COST OF P.H.D. & ELEC. WORKS @ 12% OF THE BUILDING COST -	" 2,97,600/-
(C)	COST OF FURNITURE 15% " " " -	" 3,72,000/-
(D)	COST OF EQUIPMENTS L.S. -	" 6,00,000/-
(E)	TOTAL COST IN THE CURRENT YEAR IS	Rs. 37,49,600/-

NOTE - 2. ADD ESCALATION COST @ 10% PER YEAR

20.3.85

Pramukh Adhyakah,
(PRESIDENT)
G.E.L. CHURCH IN
CHOTANAGPUR & ASSAM. RANCHI.

V. 19.3.85
(S.T. ECKA)
Secretary
GOSSNER COLLEGE
RANCHI

MODERN DESIGNERS & BUILDERS
ENGINEERS, ARCHITECTS
RANCHI, BIHAR, INDIA.

CLIENT	GOSSNER COLLEGE RANCHI
SUBJECT	PROPOSED COLLEGE COMPLEX
DETAILS	AUDITORIUM BUILDING

DATE - 25.1.85.
JOB No. GOSH/1
DRG. No. ARCH.009

DELT BY:

Gossner Mission

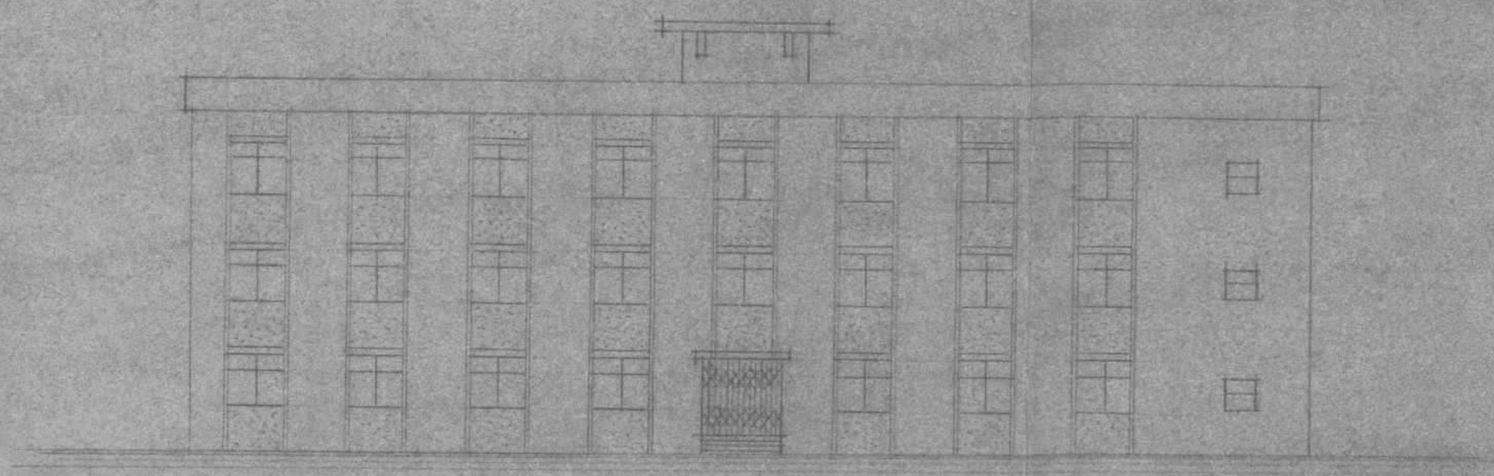

FRONT ELEVATION

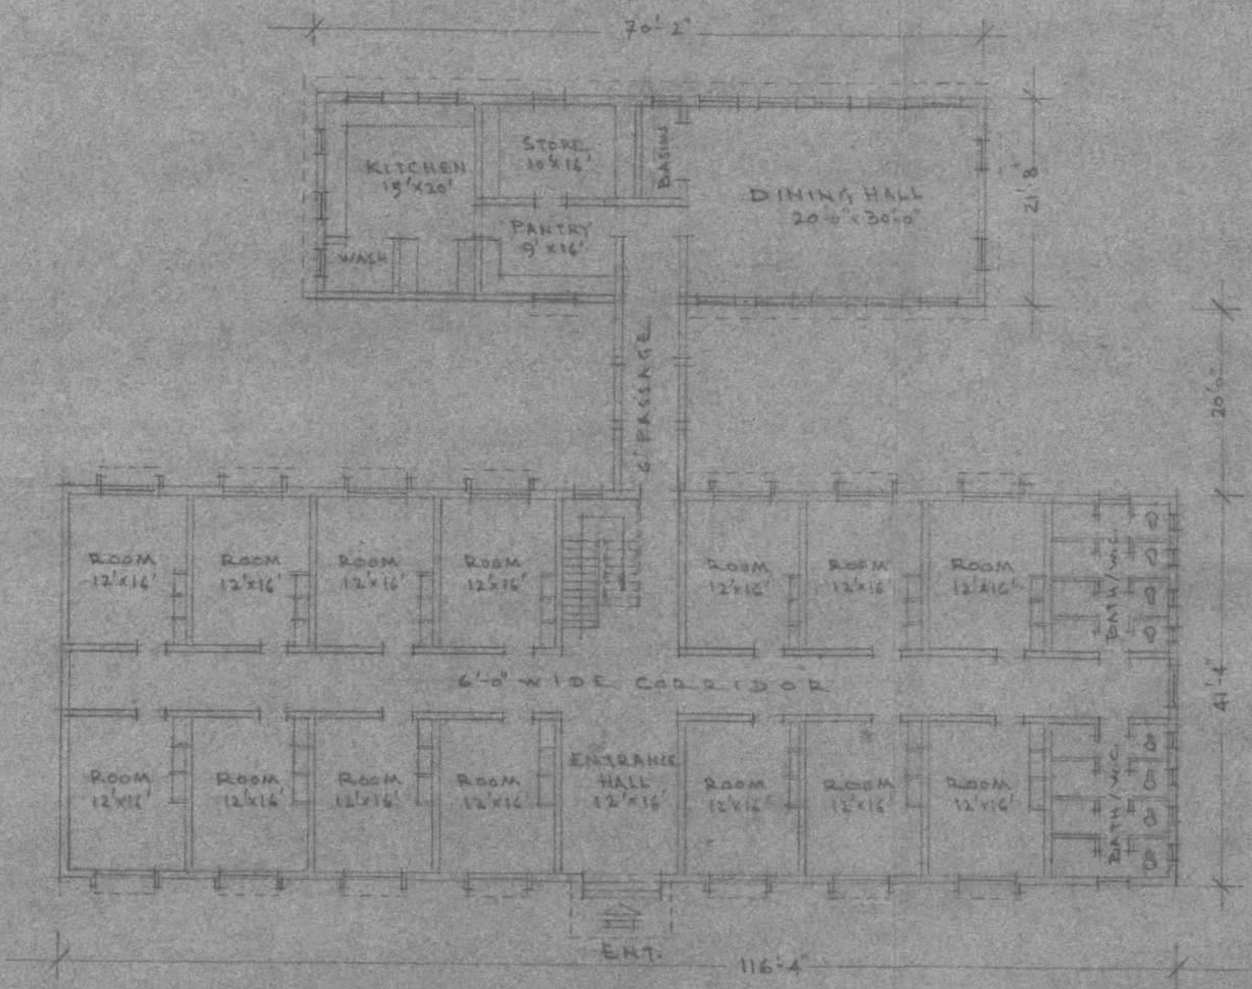

PLAN OF BOY'S HOSTEL
3 STOREYED BUILDING
(PLINTH AREA 6477 SFT.)

NOTE: 1.

(a) APPX. PRESENT COST OF THE 3 STOREYED BOY'S HOSTEL BLDG. AS PER PLINTH AREA @ RS. 400/- PER SFT. - → RS. 25,90,000/-

(b) COST OF P.H.D. & ELEC. WORKS OF THE BLDG. COST @ 10% " 2,59,080/-

(c) COST OF FURNITURE " " @ 5% " 1,29,500/-

(d) TOTAL COST OF THE BUILDING - RS. 29,78,580/-

(e) GRAND TOTAL OF THE COST OF 3 Nos. OF BLOCK - 3 x 29,78,580 = RS. 89,35,740/-

NOTE - 2. ADD ESCALATION COST @ 10% PER YEAR

Pramukh Adhyaksh,
(PRESIDENT)
G.E.L. CHURCH IN
CHOTANAGPUR & ASSAM RANCHI

V. 19.3.85
(S.T. EKKA)

MODERN DESIGNERS & BUILDERS ENGINEERS, ARCHITECTS RANCHI, BIHAR, INDIA.	
CLIENT	GOSSER COLLEGE
SUBJECT	COLLEGE COMPLEX
DETAILS	SKETCH PLAN OF BOY'S HOSTEL
DATE - 25.1.85.	
JOB - GOSN - No. 1.	
DRG. NO. ARCH. 010	DELT. BY -

GATEWAY
Gossner Mission

NOTE - 1.

(a) APPX. PRESENT COST OF THE 4 STOREYED BUILDING FOR CIVIL WORK @ RS. 500/- PER SFT. OF THE PLINTH AREA - RS. 60,08000/-

(b) COST OF P.H.D. & ELEC. WORKS 10% OF THE BUILDING COST - " 6,00,800/-

(c) COST of FURNITURE - 5% " " " - " 3,00,400/-

(d) TOTAL COST IN THE CURRENT YEAR IS Rs. 69,09,200/-

NOTE - 2. ADD ESCALATION COST @ 10% PER YEAR

MODERN DESIGNERS & BUILDERS
ENGINEERS, ARCHITECTS
RANCHI, BIHAR, INDIA.

CLIENT	GOSSNER COLLEGE RANCHI
SUBJECT	PROPOSED COLLEGE COMPLEX
DETAILS	GIRL'S HOSTEL BUILDING
DATE - 25.1.85, JOB No. GOSN/1 DRG. No. ARCH. 008	DELT BY:

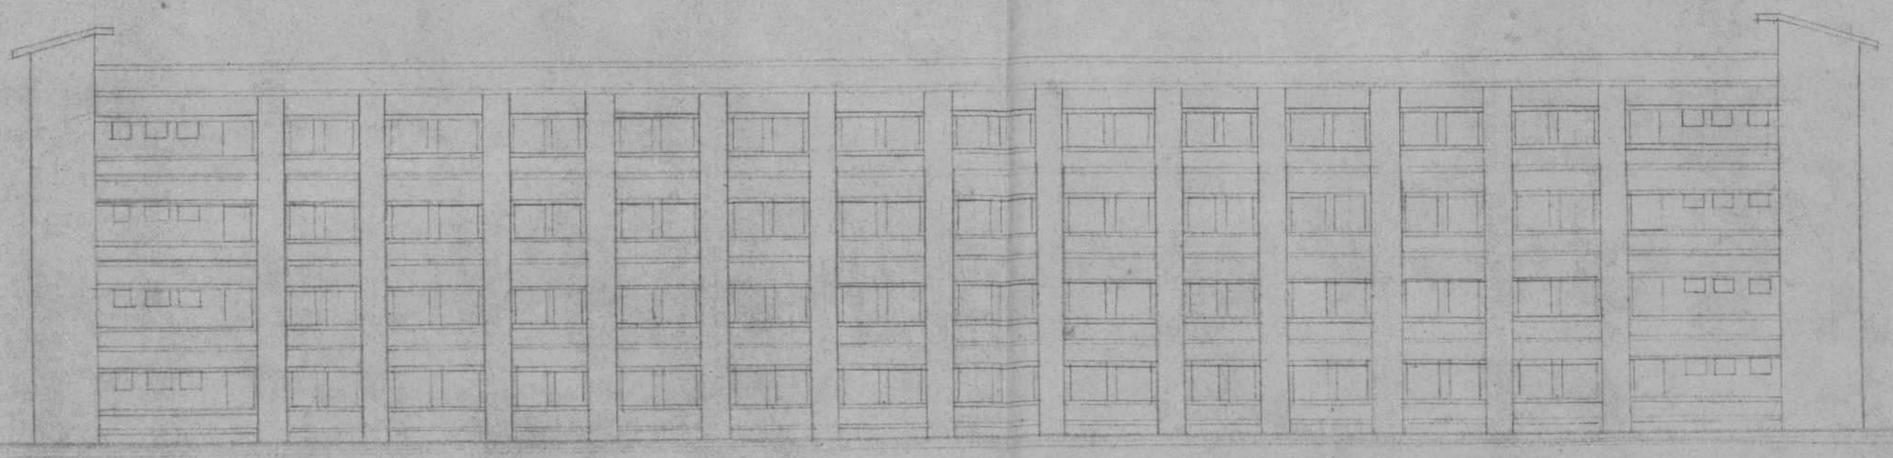

FRONT ELEVATION

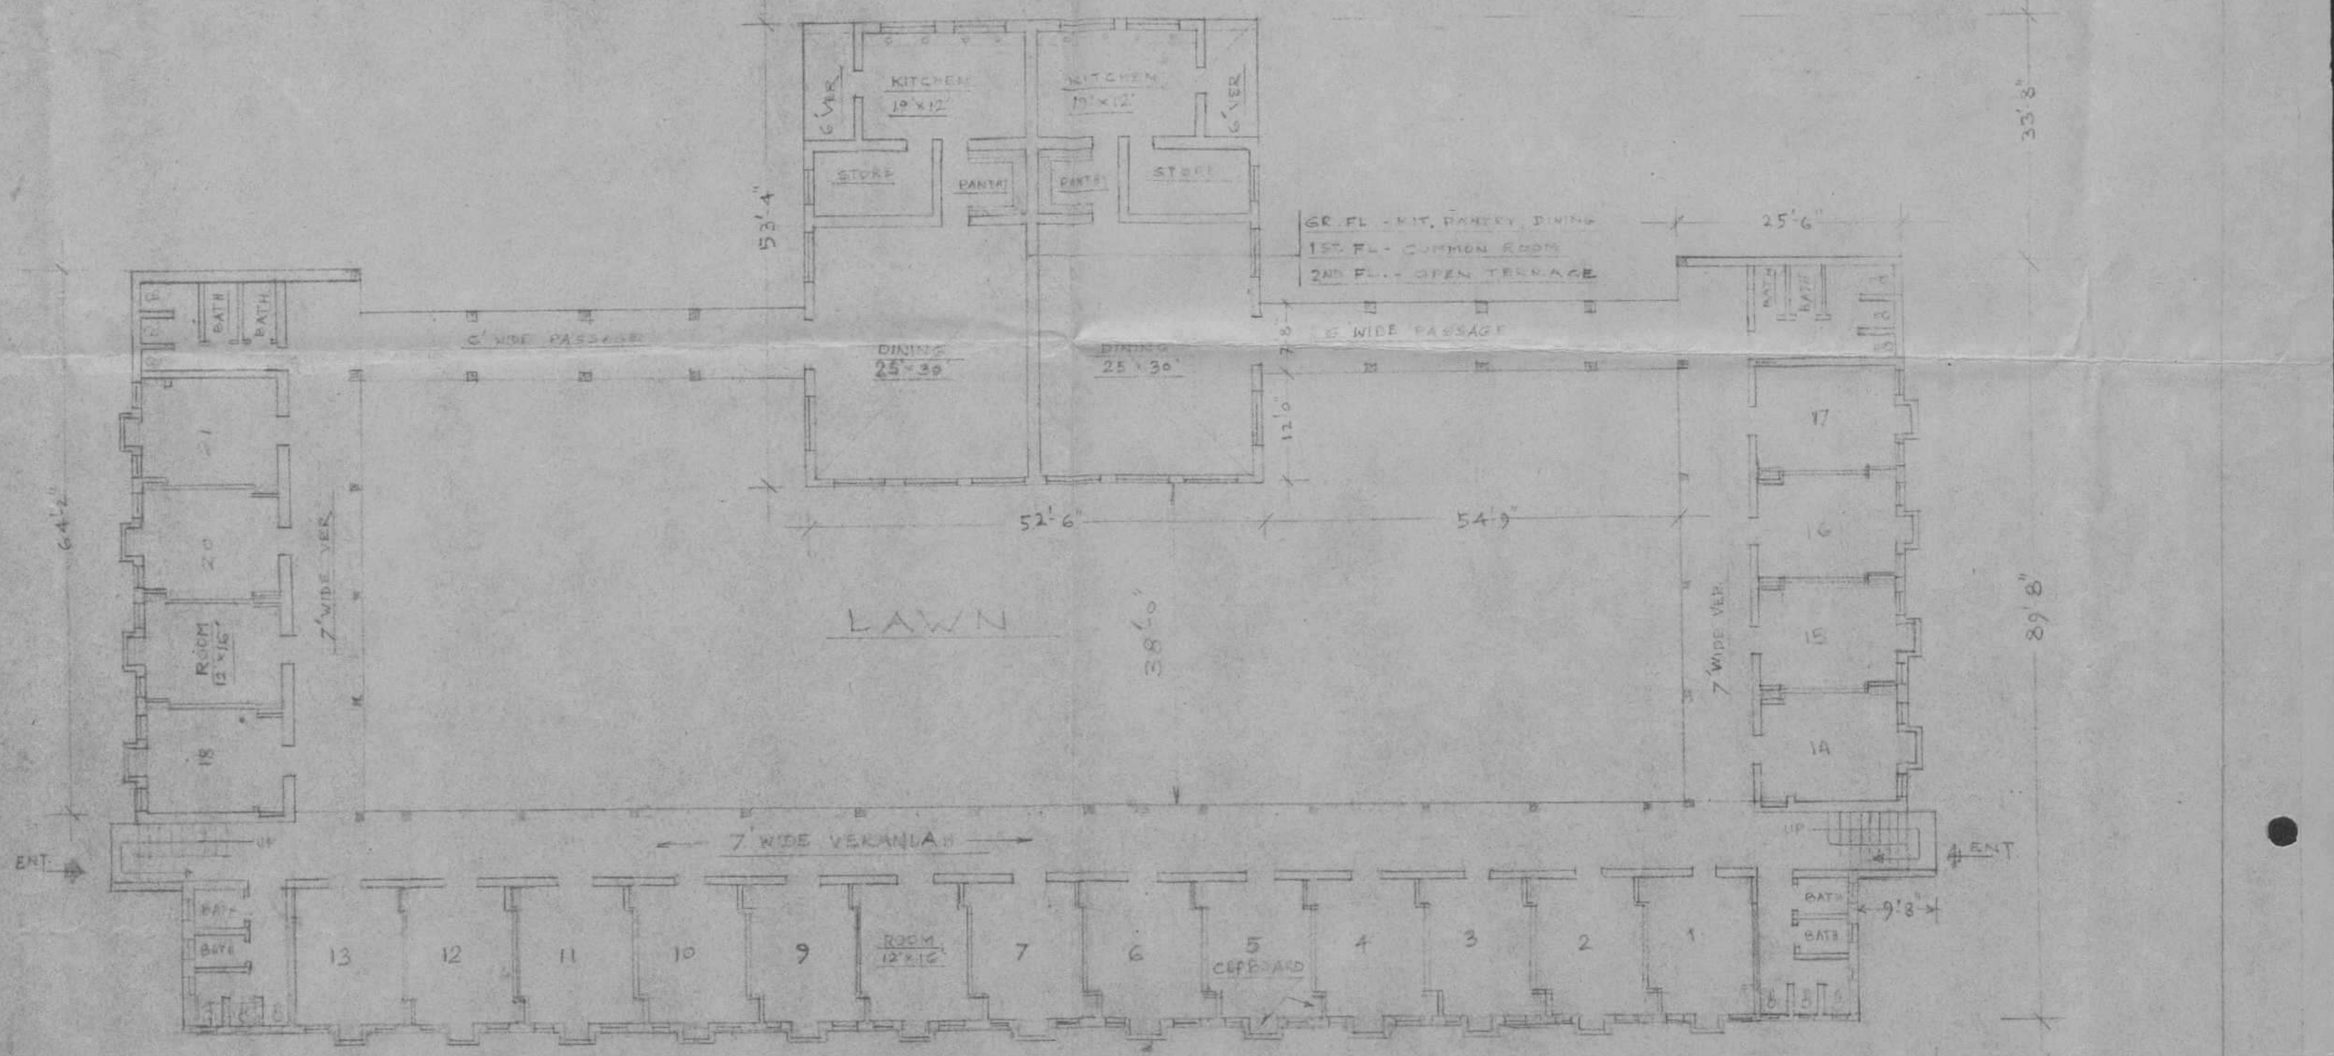

PLAN

TOTAL PLINTH AREA - 12,016 SFT.

Pramukh Adhyakshan,
(PRESIDENT)
G.E.L. CHURCH IN
CHOTANAGPUR & ASSAM, RANCHI.

19.3.85
(S.T. EKKA)
Secretary
GOSSNER COLLEGE
RANCHI

Gossner Mission

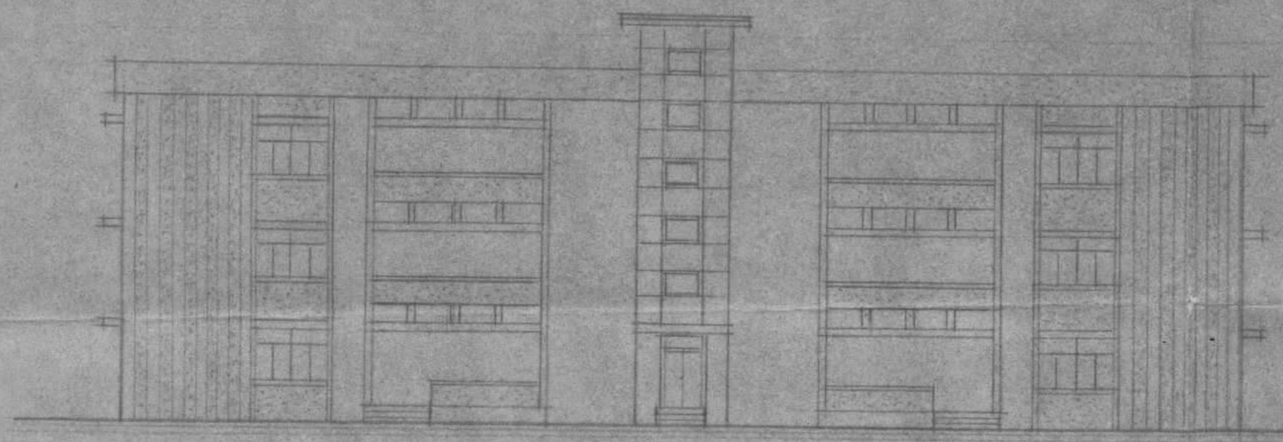

FRONT ELEVATION

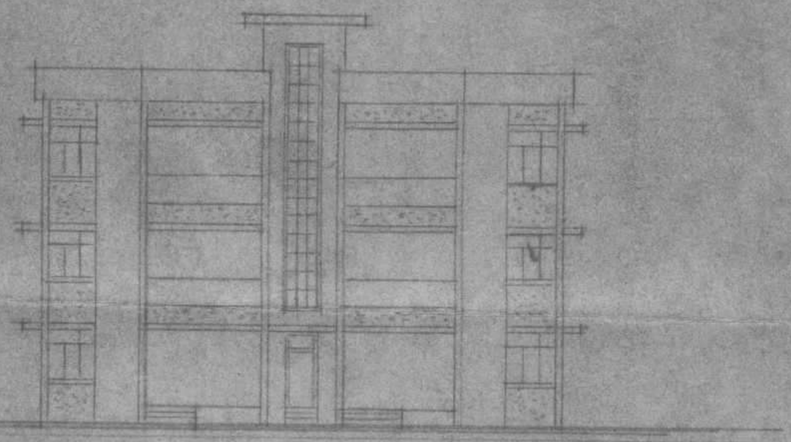

FRONT ELEVATION

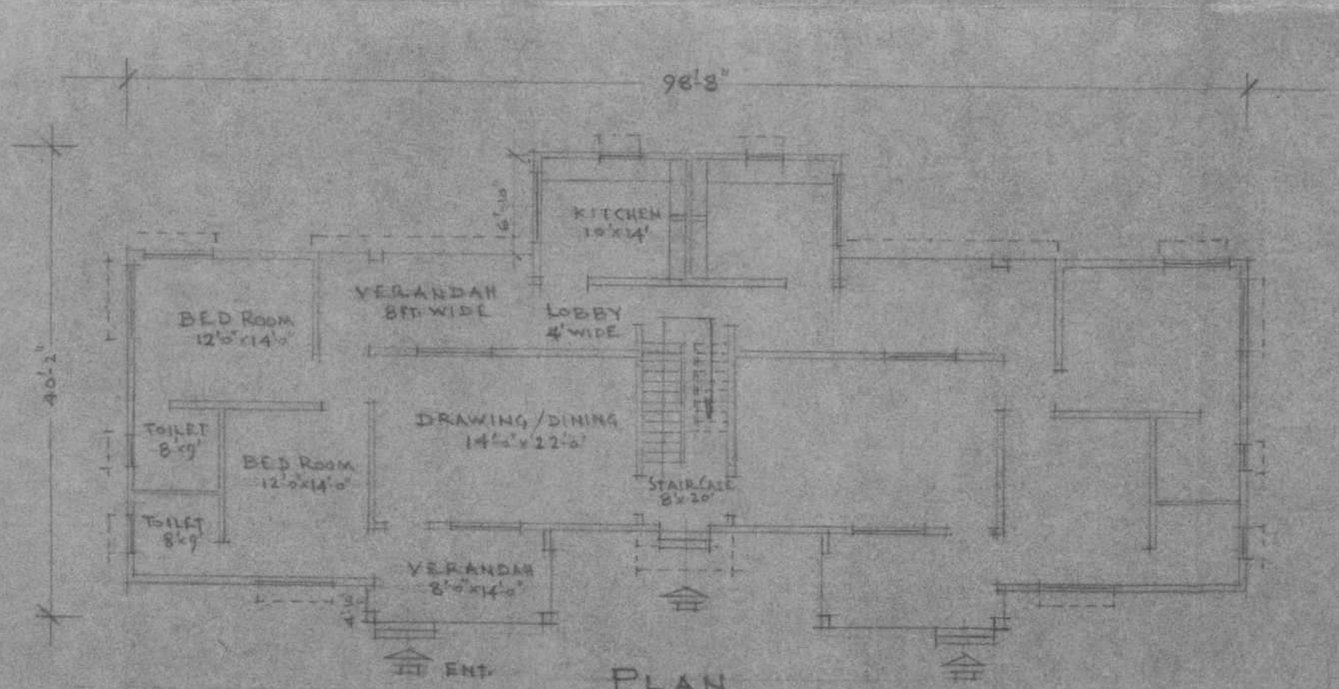

PLAN
3 STORIED FLAT-1
(PLINTH AREA - 3074 SFT.)

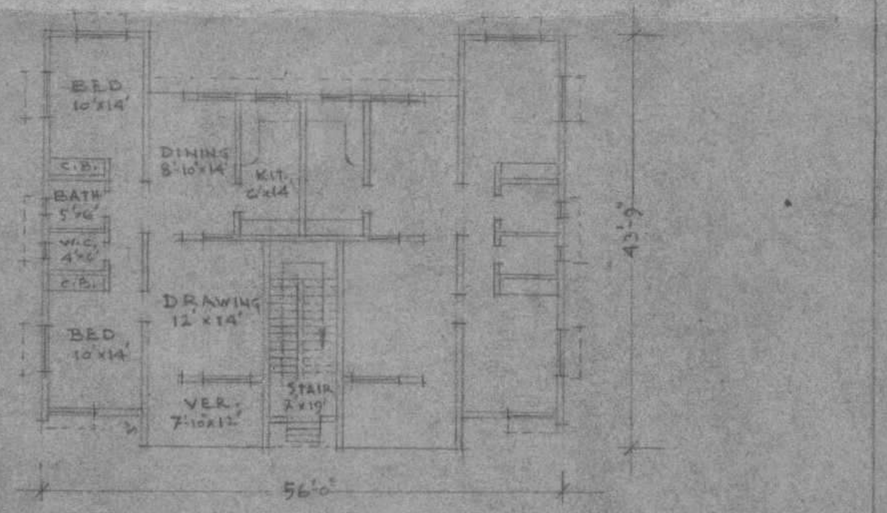

PLAN OF THREE STORIED FLAT BLDG.-2.
FOR THE OFFICERS AND HOSTEL SUPTD.
(PLINTH AREA - 2210 SFT.)

NOTE-1.

(a) APPX. PRESENT COST OF FLAT No.1 AND 2, 3-STOREYED COMBINED FOR CIVIL WORK @ RS. 360/- PER SFT OF THE PLINTH AREA - RS. 19,02,240/-

(b) COST OF P.H.D. & ELEC. WORK @ 10% OF THE BUILDING COST - " 1,90,224/-

(c) COST OF FURNITURE 10% " " " " " 1,90,224/-

(d) TOTAL COST IN THE CURRENT YEAR IS RS. 22,82,688/-

(e) GRAND TOTAL FOR THE REQUIRED 3 BLOCKS EACH COST - 3X2282688 = RS. 68,48,064/-

NOTE-2 ADD ESCALATION COST @ 10% PER YEAR

20-3-85
Pramukh Adhyakah,
(PRESIDENT)
G.E.L. CHURCH IN
CHOTANAGPUR & ASSAM, RANCHI

20.3.1985
(S.T. ECKA)
Secretary,
GOSSNER COLLEGE
RANCHI

MODERN DESIGNERS & BUILDERS
ENGINEERS, ARCHITECTS
RANCHI, BIHAR, INDIA.

CLIENT	GOSSNER COLLEGE RANCHI
SUBJECT	PROPOSED COLLEGE COMPLES
DETAILS	FLAT BUILDING'S FOR PROFESSOR'S OFFICER'S AND HOSTEL SUPTD'S. QR.

DATE: 25.1.85.
JOB No. GOSN/1
DRG. No. ARCH:007

DELT BY:

Gossner Mission

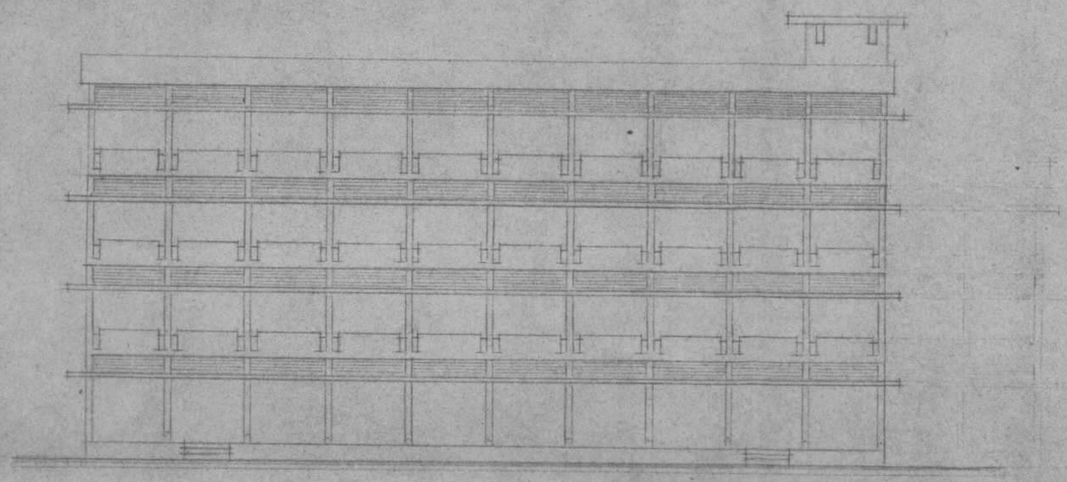

FRONT ELEVATION

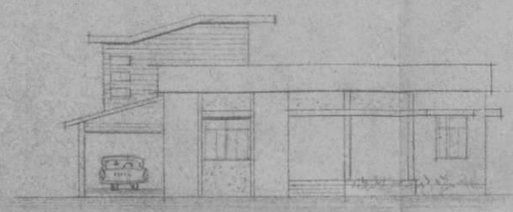

FRONT ELEVATION

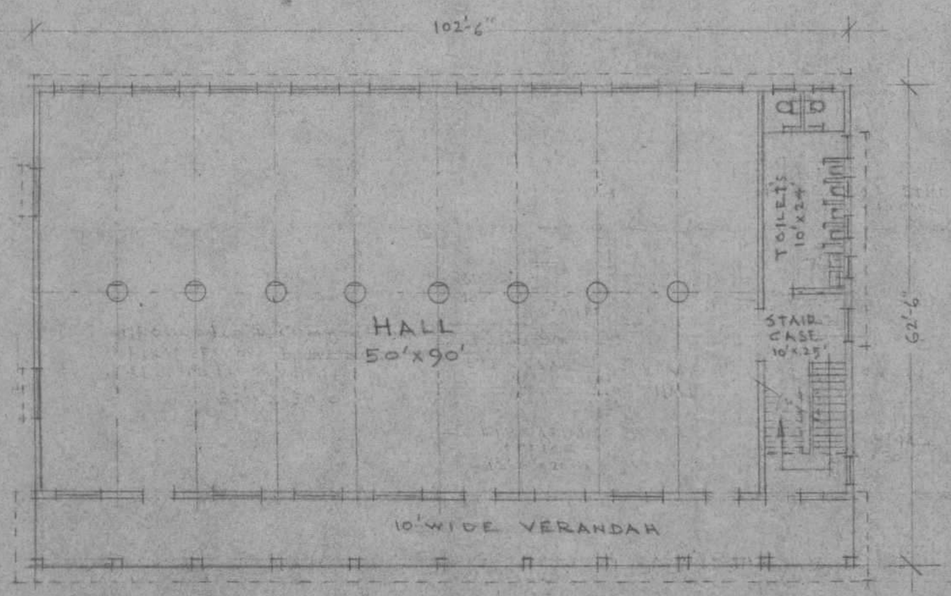

PLAN OF LIBRARY BUILDG.

PLINTH AREA - 6406 SFT.

NOTE - 1.

ⓐ APPX. PRESENT COST OF THE 3 STOREYED BUILDING FOR CIVIL WORK @ RS. 400/- PER SFT. OF THE PLINTH AREA - RS. 25,62,400/-

ⓑ COST OF P.H.D. & ELEC. WORKS @ 10% OF THE BUILDING COST - " 2,56,240/-

ⓒ COST OF FURNITURE 12% " " " " - " 3,07,488/-

ⓓ TOTAL COST IN THE CURRENT YEAR IS - RS. 31,26,128/-

NOTE - 2. ADD ESCALATION COST @ 10% PER YEAR

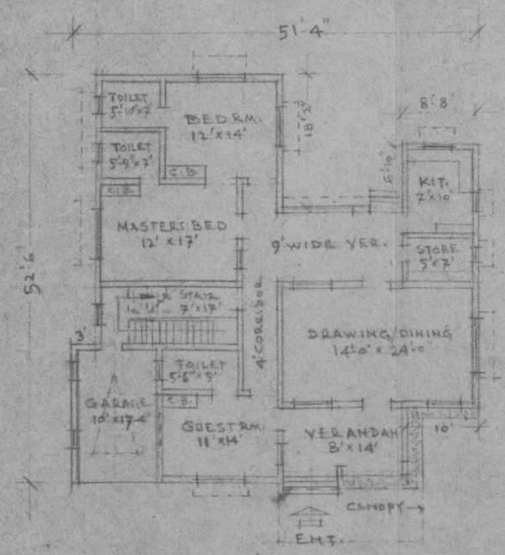

PLAN

SCALE - 16 FT. = 1 INCH

PLAN OF PRINCIPAL'S BUNGLOW

PLINTH AREA - 2158 SFT.

NOTE - 1.

ⓐ APPX. PRESENT COST OF THE SINGLE STOREY BUNGLOW FOR CIVIL WORK @ RS. 125/- PER SFT OF THE PLINTH AREA - RS. 2,69,750/-

ⓑ COST OF P.H.D. & ELEC. WORKS @ 10% OF THE BUILDING COST - 26,975/-

ⓒ COST OF FURNITURE 7% - 18,883/-

ⓓ TOTAL COST IN THE CURRENT YEAR IS - Rs. 3,15,608/-

NOTE - 2. ADD ESCALATION COST @ 10% PER YEAR

20.3.85

Pramukh Adhyakah,
(PRESIDENT)
G. E. L. CHURCH IN
CHOTANAGPUR & ASSAM, RANCHI

19.3.85
(S. T. EKKA)
Secretary,
GOSSNER COLLEGE
RANCHI

MODERN DESIGNERS & BUILDERS
ENGINEERS, ARCHITECTS
RANCHI, BIHAR, INDIA.

CLIENT	GOSSNER COLLEGE RANCHI
SUBJECT	PROPOSED COLLEGE COMPLEX
DETAILS	SKETCH PLAN OF LIBRARY BUILDG., AND PRINCIPAL'S BUNGLOW

DATE: 25.1.85.
JOB No: GOSN/1
DRG. No. ARCH. 006

DELT. BY:

Gossner Mission

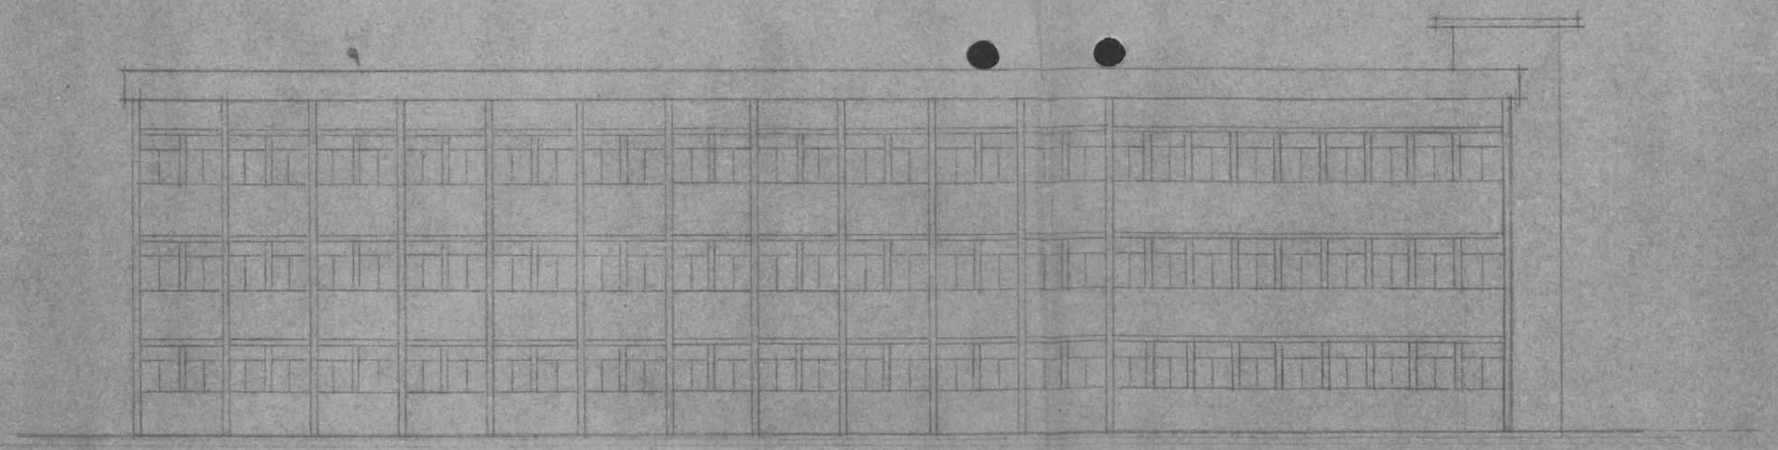

ELEVATION

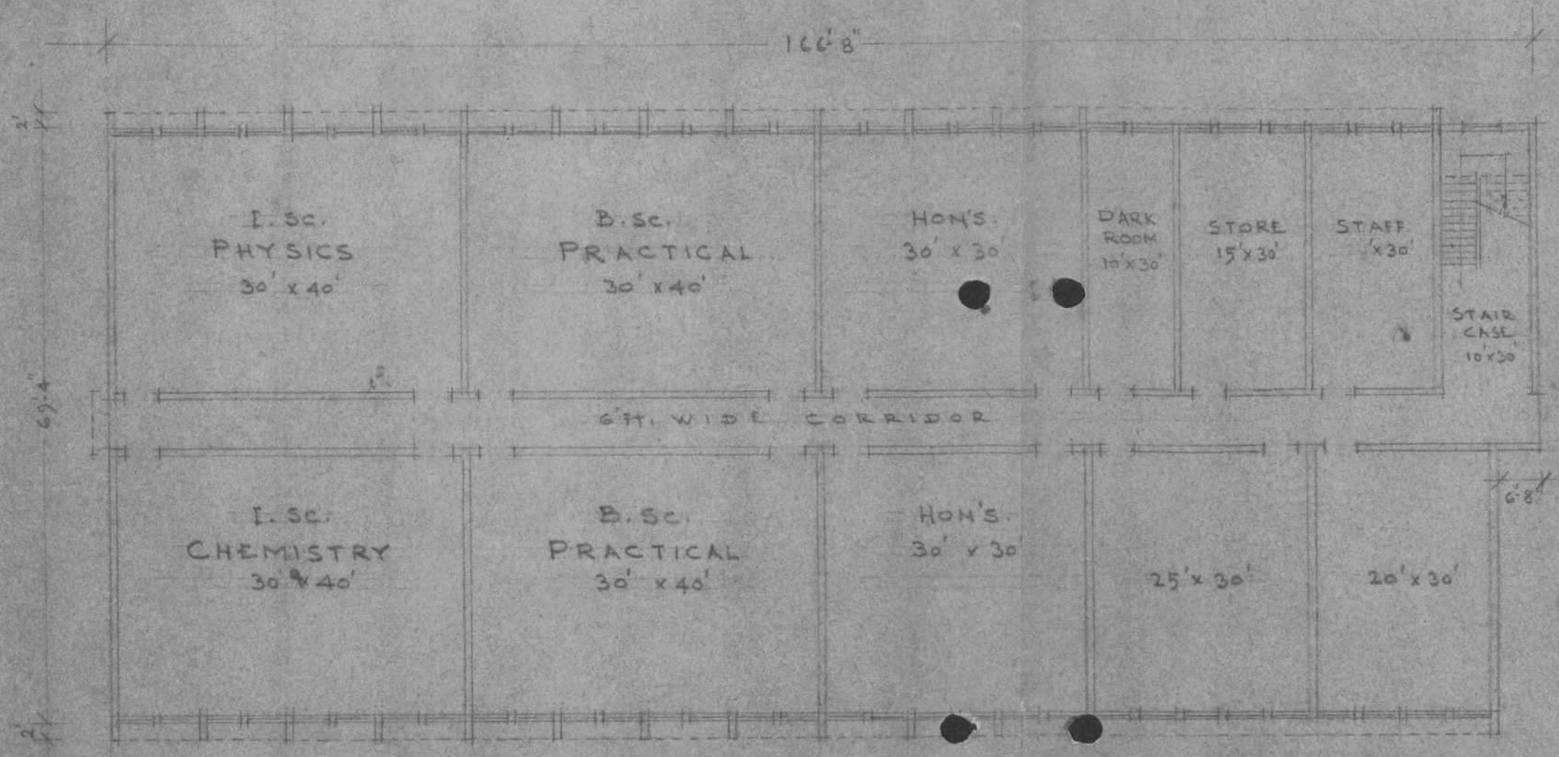

PLAN

3 STOREYED BLDG.

(PLINTH AREA - 11,300 SFT.)

NOTE - 1.

(a) APPX. PRESENT COST OF THE 3 STOREYED BUILDING FOR CIVIL WORK @ RS. 385/- PER SFT. OF THE PLINTH AREA - RS. 43,50,500/-

(b) COST OF P.H.D. & ELEC. WORKS @ 10% OF THE BUILDING COST - 4,35,050/-

(c) COST OF FURNITURE - 10% " " " " - 4,35,050/-

(d) TOTAL COST IN THE CURRENT YEAR IS RS. 52,20,600/-

NOTE - 2. ADD ESCALATION COST @ 10% PER YEAR

20-3-85
Pramukh Adhyaksh,
(PRESIDENT)
G. E. L. CHURCH IN
CHOTANAGPUR & ASSAM, RANCHI

19.3.85
(S. T. ECKA)
Secretary,
GOSSNER COLLEGE
RANCHI

MODERN DESIGNERS & BUILDERS
ENGINEERS, ARCHITECTS
RANCHI, BIHAR, INDIA

CLIENT	GOSSNER COLLEGE RANCHI
SUBJECT	PROPOSED COLLEGE COMPLEX
DETAILS	SKETCH PLAN OF SCIENCE LABORATORY BUILDING
DATE - 25.1.85. JOB NO. GOSN/1 DRG. NO. ARCH.005	DELT. BY:

Gossner Mission

SITE PLAN

SURVEY MAP

RANCHI MUNICIPALITY

SCALE - 64" INCHES = 1 MILE

OR 1" INCH = 82½ FEET

N

S

776

777

778

779

780

781

784

787

794

GOSSNER HIGH SCHOOL

G.E.L. CHURCH

HOSTEL

PLAY GROUND

SCHOOL OFFICE

G.E.L. CHURCH COMPOUND

Gossner Mission

793

MISSION COMPOUND

1181

MIDDLE SCHOOL

GILL CHURCH HEAD OFFICE

1180

1193

M.E.S. COMPOUND

Gossner Mission

PLAY GROUND

786
SCHOOL OFFICE

785

781

777

772

GOSSNER HIGH SCHOOL

G.E.L. CHURCH
776

G.E.L. CHURCH COMPOUND

PLAY GROUND

G.E.L. MISSION TANK

1197

EXISTING BUILDINGS

1201

OPEN SPACE
1204

25'-0" WIDE ROAD

EXISTING BLDG.

EXIST. BLDG.

GATE

C L U B R O A D

REFERENCE

2 — ARTS BLOCK

3 — HONOUR'S

4 — SCIENCE A

5 — SCIENCE L

6 — LIBRARY BU

6/P — PRINCIPAL'S

7 — PROFESSOR

7/A — STAFF HOST

Gossner Mission

793

MISSION COMPOUND

1181

MIDDLE SCHOOL

GOSSNER CHURCH
HEAD OFFICE

1180

13

8

1193

7/A

13

M.E.S. COMPOUND

ISSION TANK

1197

C L U B

A

D

REFERENCE :

- ARTS BLOCK
- HONOUR'S BLOCK
- SCIENCE AND COMMERS BLOCK
- SCIENCE LABORATORY BLOCK
- LIBRARY BUILDING
- C/P- PRINCIPAL'S BUNGLOW
- PROFESSOR'S FLAT
- 7/A- STAFF, HOSTEL SUPTD.
- 8 — GIRL'S HOSTEL BLDG.
- 9 — AUDITORIUM
- 10 — BOY'S HOSTEL BLDG.
- 11 — GYMNASIUM, STUDENT'S UNION
- 12 — CANTEEN
- 13 — SECURITY STAFF, LAB ASSISTANT
- 14 — VOCATIONAL TRAINING CENTER
- 15 — SEC. OFFICER'S, UPPER/LOWER ASSISTANT'S

PROPOSED BUILDING'S SHOWN THUS —

Rev Smt
20.3.85

T. 19.3.85
(S.T. EKKA)

Pramukh Adhyaksh,
(PRESIDENT)
G.E.L. CHURCH IN
CHOTANAGPUR & ASSAM, RANCHI

MODERN DESIGNERS & BUILDERS
ENGINEERS, ARCHITECTS
RANCHI, BIHAR, INDIA

CLIENT	GOSSNER COLLEGE, RANCHI.
SUBJECT	PROPOSED COLLEGE COMPLEX
DETAILS	SITE PLAN
DATE- 2.2.85 JOB No. GOSN/1 DRG No. ARCH. 016	DELT BY:

Gossner Mission

Projekt vorschläge

NECESSARY STEPS TO BE TAKEN BY THE GEL CHURCH FOR RURAL DEVELOPMENT

No one will deny the necessity for development of the rural people in India. As most of the GEL Church congregations are rural congregations, the question for rural development becomes a burning question for the GEL Church. The question is : how can one effectively work for development among the rural people ?

Besides the efforts made by the Indian Government in this direction, there are several agencies, national as well as from abroad, who have been making various attempts to meet this challenge . However, there still exists a strong feeling that real development is not being effected. There are people, who, by seeing the newly constructed roads, newly built schools or hospital buildings and by seeing the small or big irrigation dams take consolation for themseves, but this does not necessarily mean people's development.

The question then - How can people's development be effected ? Those, who have studied the various development works and their results write that, unless there is <u>awareness</u> created among the people, unless they get proper <u>motivation</u>, unless they are made aware of their own <u>resources</u> and unless they are led and guided to make <u>co-operative</u> efforts real development of the people may not be achieved.

It is my opinion that, our village people in general are like the traveller who fell into the hands of the robbers and was in need for the help of a 'good samaritan'. They need a helping hand of the 'good Samaritan'. The Christian Church and here the Gossner Church is to be in the good Samaritan. The real good samaritan is our Lord Himself but the Church is His instrument. His love is to be manifested through the service rendered by the Church. This love is not to be confined to the Christian Community, but is for the total suffering community.

The question for the GEL Church is then, what should or can the GEL Church do ? On one hand the Church may feel the pressing need for doing something to respond to such challenge, but on the other hand is aware of its weak financial position. In view of these considerations, I hold the opinion that, one has to evolve a programme which will suit to the conditions of the GEL Church. This I think, could be possible if our Congregational preachers be the Mandli sewaks (Congregational Diakons). Such sewaks be trained accordingly.

While training workers for such programme, the following significant points have to be taken into consideration :-

i) such candidates have to be selected for this, who will really have interest and zeal for such service ;

ii) Such trainees be given orientation and training also on various subjects other than the Biblical ;

Iii) Such workers should keep contact with the Training Centre evenafter they join work in the field (congregations) so that their training continues on the basis of their field experience ;

iv) Such workers should have a sort of association to have a feeling of brotherhood among the workers working for a particular cause ;

v) The method of training be more practice -oriented rather than theory-oriented;

Gossner Mission

PREA

PREAMBLE TO NEW LIFE LIGHT PROGRAMME

This project is an outcome of the Work-Camp cum Seminar on Rural Development and the role of the Church' held at Govindpur on Oct17-24, 1983. Among the participants were : 3 ordained pastors, 4 young theologians, 4 congregation pracharaks (lay preachers) 2 school teachers, 6 lay leaders and lay women interested in development works and the local trainees of the Pracharaks' Training School. As resource persons therewas aparticipation a representative of the Lutheran World Service, CASA, Vikas Maitri (Ranchi), and the BDO from the Karra Block. From abroad there was a participation of also pastor Willibald Jacob from East Germany.

A serious thought was given to find out the reasons, as to why inspite of various schemes, the poverty and backwardness in may respects still continued to exists in villages compelling thevillagers both uneducated as well as educated to move towards town in quest of jobs, and a better living. It was unanaimous feeling that some steps be urgently taken up to improve the village conditions and thereby to stop the above trend.The reasons for the continuance of such condition were many fold, but mainly it was people's ignorance of their privileges, of Government schemes for development, and the various possibilities, lack of proper (sincere and committed) leaders at village level, lack of a minimum required capital to take up an independent vocation to earn livelihood, lack of adequate understanding about the value of co-operative efforts (understandings). But it was also felt that, because of the existing socio-economic structure, the ignorant mass of the village was very often exploited by those who are rich, and that they are harrassed by the corrupt means adopted by many in different offices and even outside.

It was thus agreed that, under the existing circumstances, steps need to be taken to produce sincere and committed leadership for the villagers and they be equipped and trained for the required leadership;that, regular seminars be conducted for the people of the villages to awaken tham and conscentise them; that, the villagers be organised to undertake necessary programme for development; that, such boys and girls be found out who could be sent to different training centres available for getting training on different vocations; that, Grain golas (Paddy stores) be established in every village which could help in helping tha trained boys and girls be given some capitals to start with new vocations in the villages. They needto be organised and encouraged, through co-operative societies in making a combined (joint) efforts in their new enterprises.

It was felt necessary that a Centre be established to have a follow up of what has been suggested by the Seminar. The group unaimously resolved to request the GELC authorities to take suitable action to get above suggestions implemented.

NEW LIFE LIGHT PROGRAMME

I AIMS AND OBJECTS :-

A-To awaken, give orientation and lead the village people in their genuine struggle for the all round (Socio-Economic, Civic, Hygine and Ethical) development and change of their village life.

B-To select few villages, study the life conditions of the village people on various aspects [illegible]

Gossner Mission

B- To select few villages, study the life conditions of the village people on various aspects, find out with them the kind of development they need, motivate them for making attempt to take up necessary development programme, to help in organising them for making desired efforts, to find or enroll a few volunteers from the village who would be willing to take lead in such attempts and to impart to these volunteers necessary orientation and training through their participation in seminars and short training courses.

C- To make these development efforts the attempts and works of the village people themselves, based on their own dicisions, planning and efforts, depending as far as possible on their own resources but welcoming all help and guidance available from Government and other agencies.

D- To organise and encourage the villagers for helping one another through their voluntary labour (Sram-dan) , help in organising co-operatives for supply of seeds, fertilisers, insecticides, c chicken or other animal feeds and to help in finding market for their produced articles, help in building up revolving loan fund for purchase of necessary equipments and to organise associations for encouraging paultry rearing, dairy keeping and bee keeping etc.

II-Implementation : In order to fulfil the above aims and objects there will be a New Life Light Centre which will have the following activities :-

A-i) The Centre will produce suitable and committed village leaders. For this purpose the existing Pracharaks' and Tabita Training Schools at Govindpur will have necessary changes of courses offered, as well as of methodology so that the trainees, both boys and girls, get proper orientation and basic trainingto enable them in taking leadership at a village level for an intended all round development of the total population (Christians and Non-Christians) of the villages in which they are posted.

ii) For running the training programme tha Church land at Govindpur which has been given for the RCDP (Rural Community Development Programme) and also to the Pracharaks' Training School be given for the New Life Light Programme. In the beginning the plots of land now given to RCDP be givenand at a later stage when the existing Pracharaks Training Programme completely merges with the New Life Light Training Programme, even those plots which are now under Pracharaks' Training be given to the New Life Light Programme

iii) The project has to be self supported. As such the trainees to be admitted have to do themselves all works even ploughing, cleaning the cowsheds cleaning pig-houses and poultry houses. Thus, besides making it self supported, the trainees will in this way acquire practical training.

iv The courses as shown on the sheet herewith attached are tentative . necessary modification will be introduced as will b e felt necessary and relevent to the purpose.

B- The Centre will hold periodical seminars (discussion and Orientation sessions) for adult (men and women) seperately or together as required and also for youths to help in motivating, planning, organising and finding solution for problems which they are confronted with.

C- The Centre will regularly depute its representatives to the concerned villages to consult, advise and asses the works going on the villages.

D- The Centre will appoint the required number and kinds of staff either on a full time or part time basis to impart necessary ~~neccessary~~ Orientation or training. The Programme can be started with the existing staff available, at Govindpur.

Gossner Mission

III- A Few example of Programmes which the villagers could take up :-

a- Opening and running of village' Grain-gola (Paddy store)

b- Sram-dan could be given for making village roads, ccleaning them, digging manure pits, digging wells and tanks etc.

c- Running 'Bal-baries (Kindargartens)

d) Construction of family latrines

e) Construction of 'Gobar gas' plants for a family or a group of families

f) Night School for a non-formal education

g) Savings scheme

h) Running a community Health centre, Educating in Hygine, Balanced diet, preventive medicines, Child care etc.

SUBJECT TO BE TAUGHT IN THE

NEW LIFE LIGHT ORIENTATION CENTRE

1. Bible knowledge
2. Christian Faith
3. Christian Church and Ministry
4. Christian Life and Society
5. Civic
6. Community Health
7. Responsible parenthood (Christian family)
8. Child and Youth psychology
9. Religious teaching
10. Exegetic and sermon preparation
11. Improved farming and animal husbandry
12. Co-operative Societies
13. Suitable Rural handicrafts

Gossner Mission

NEW LIFE LIGHT PROGRAMME

Capital Investment

1. Land Purchase :-	Rs. 70,000	Rs. 70,000	Remarks Contribution of the church.
2. Dilary :-			
Cost of purchase of 5 cows (Rs 5000/-@ cow)..	Rs. 25000/-		
Cost of Diary utensils	Rs.500/-		
Construction of cow shed	Rs.5000/-		
Cost of feed for one year	Rs.20050/-	Rs. 50550	Donor to be approached through LWF/CDS
3. Piggery:-			
Cost of Construction of Pig house	Rs.3000.-		
Cost of 3 females and one male (@ Rs. 60/-)	Rs. 210.-		
Cost of feed	Rs11280.-		
	14520.-=14520		Donor to be approached through LWF/CDS
4. Poultry:-			
Construction of Poultry house (30'x16'x10')	Rs. 5000.-		
Cost of 2 months old chicks @ Rs. 5/-x100 chickes	Rs. 500.-		
Cost of equipments	Rs. 500.-		
Cost of feed for 16 months (45 KG per bird,Rs.1.20 per KG)	Rs. 5160.-		
House maintenance	Rs. 30.-		
Medicine	Rs. 70.-		
	Rs.11260.- =	11260	- Donor to be approached through LWF/CDS

5. Miscellaneous:-

1. Purchaae of 2 ploughing bullocks - 2000.-
2. Construction of a Wall - 1000.-
3. Construction of a hostel for trainees. Estimate still to be worked one by the architect.
4. Construction of 4 staff " " " " " " " " " " quarters.
5. Construction of compound wall " " " " " " " " " "

The construction cost will be met partly by the voluntary labour but mainly by the amount to be requested to the Donor through LWF/CDS

Gossner Mission

NEW LIFE LIGHT PROGRAMME
ANNUAL OPERATIONAL COST

I - Expenditure :-

A. Cultivation :-

Rs 500/- per acre	x 15 acres (Paddy)	Rs 7500		
Rs 500/- " "	x 10 " (upper)land	Rs 5000	(crops)	
Rs 500/- " "	x 2 acres (summer	Rs 1000	(Paddy	
Rs 700/- " "	x 2.30 " (wheat)	Rs 1600		
Rs 700/- " "	x 1.64 " (vegitable)	Rs 1050		
		Rs 16150		16150

B. Diary-Cost of feed & fodder (Rs10/- per day for 300 days for 5 cows) Rs 15000
Vaternary aids + medicine Rs 250
Inssurance premiums Rs 250/- per cow per year Rs 1250
Depreciation on the fixed capital Rs 3050
Rs 19550 — 19550

C. Piggery - cost of feed Rs 11280 — 11280

D. Paultry-Cost of feed Rs 4200
House maintenance Rs 30
Medicine Rs 70
Rs 4200 — 4300

E. Training programme :-
Salary of 3 Teaching staff Rs 500/- pm x 3 x 12 Rs 18000
Salary of 3 menial staff Rs 200/-pm x 3 x 12 Rs 7200
Salary to 20 trainees (Rs 120 x 20 x 12) Rs 28800
3 Seminar a year @ seminar Rs 2000 x 3 Rs 6000
Contingency exp for a year Rs 1200
Rs 62200 — 61200
112480

Salary if 1 promoter for 3 years only (Rs 1000 x 1 x 12) Rs 12000 — 12000
Rs 73200

Total — Rs 124480

II Income expected :-

From cultivation	Rs 28300
From Dairy	Rs 32700
From Piggery	Rs 24780
From Paultry	Rs 8152
From trainees in form of labour	Rs 21600
	115532
From Gossner Mission for 3 years (Promoter's Pay)	12000
	127532

Rs 127532

Sd/-
(Rev. Dr. M. Bage)
Pramukh Adhyaksh

Gossner Mission

Projectvorschlag

GOSSNER EVANGELICAL LUTHERAN CHURCH

(REGD. UNDER SOCIETIES REGISTRATION ACT. XXI OF 1860)
HEAD OFFICE : RANCHI (BIHAR) PHONE : 510

EST-1845 REG-1921

Adhyaksh — Rev. S. Mohan M.G.
Up-adhyaksh— Rev. S. K. Jojo
Secretary — Mr. B. Tirkey
Treasurer — Mr. Bimal Minz

ORISSA ANCHAL
G.E.L. Church, Rajgangpur - 770017
Dist. Sundargarh (Orissa)

Dated 24.1.84

Ref. No. .....

EINGEGANGEN
6. FEB. 1984
Erledigt

To
Director,
Pastor S. Kriebel,
Gossner Mission, Berlin-41.
Hanjerysstr 19/20,
West Germany.

Dear Sir,

Please receive my greetings in the name of our Lord Jesus Christ. I am well and hope you are also same by the grace of our Lord. I brought slide projector but at Delhi Air Port I have paid Rs.825/- only as Custom duty. Any how people are happy to having this projector. Again I let you know that our Orissa Anchal wants to buy a moving projector which cost is about 20 thousand Rupees ruppees. Orissa Anchal collected Rupees Seven thousand and we hope to get the rest thirteen thousand rupees from Gossner Mission. If we can get a moving projector it may help us to bring a new life in our Sunday School, Youth Organisation and Mission work.

I therefore, waiting your kind reply.

With every good wishes.

Yours faithfully,
Rev Sahu
24.1.84

Adhyaksh
GEL. Church Orissa Anchal
Rajgangpur.

Gossner Mission

Projekt. Antrage

REVISED ESTIMATE OF THE PROPOSED SCIENCE BUILDING OF
G.E.L. CHURCH AT KHUTITOLI

EINGEGANGEN
20. DEZ. 19
Erledigt

Plinth Area 6110 sft.

1. Ground floor area 6110 sft @ Rs. 75,00/sft	Rs.	458250-00
2. 1st floor area 6110 sft @ Rs. 72.00/ sft	Rs.	439920-00
	Rs.	898170-00
3. Sanitary, water supply and electrical installations @ 15% of building cost	Rs.	134725-00
	Rs.	1032895-50
4. Contingencies 2 % of building cost	Rs.	17963.40
5. Professional Charges for architectural Design, drawing and occational supervision of construction as and when necessary @ 3 % of building cost -	Rs.	26945.10
Total:-	Rs.	1077804.00

(Rupees ten lacs seventy thousand eight hundred and four only.)

30/11/83
(P.S. Topno)

DM 250.000,-

Gossner Mission

REMINGTON RAND
OF INDIA LIMITED

(Registered Office : 3, Council House Street, Calcutta-700 001)

Phone : 23424
3 COUNCIL HOUSE STREET. POST BOX 188. CALCUTTA-700 001
PHONE 23-7401. TELEX: 021 7009. TELEGRAM. 'REMINGTONS'
7, Anantpur, P.O. Hinoo, Ranchi-2

November 29, 1983.

The Headmaster,
High School,
Kuntitoli,
P.O. Simdega,
Dist. Gumla.

QUOTATION NO. 11/ 7017

Our Ref. No.

Date

Dear Sir,

In reply to your enquiry No. verbal **dated** 29-11-83 **we are pleased to submit our quotation hope that we shall have the pleasure of supplying your requirements.** The rates quoted are the special concessional price applicable to Educational Institutions and Govt. departments.

QUANTITY	CATALOGUE OR MODEL NO.	SPECIFICATIONS	UNIT PRICE	TOTAL PRICE
		Remington Latest Model-2000 Standard Typewriter, bar tabulator complete with dustproof cover		
		A) ENGLISH KEYBOARD:	11" carriage (27.94 cm) / 15" carriage (38.10 cm)	
		Basic price	Rs.2920.00 / Rs.3180.00	
		Excise duty	660.00 / 692.00	
		Spl.duty on Excise duty	33.00 / 34.60	
		Transportation (Factory to Patna/Ranchi)	60.00 / 75.00	
			Rs.3673.00 / Rs.3981.80	
			- - - / Rs - -	
		B) HINDI KEYBOARD		
		Basic price	Rs.3060.00 / Rs.3290.00	
		Excise duty	678.00 / 714.00	
		Spl. duty on excise duty	33.90 / 35.70	
		Transportation(Calcutta to Patna/Ranchi)	60.00 / 75-00	
			Rs.3831.90 / Rs.4114.70	

F.O.R. Ranchi.

Bihar sales tax @ 14% and additional sales tax 1% will be charged extra.

DELIVERY: Within 2/3 weeks or even earlier if possible.

TERMS: 100% payment against delivery at our office.

Prices and other levies will be charged as applicable at the time of supply.

for Remington Rand of India Ltd.

RANCHI

E/S-4/C

THIS QUOTATION IS SUBJECT TO THE CONDITIONS OVERLEAF

P. T. O.

Gossner Mission

QUANTITY	CATALOGUE OR MODEL NO.	SPECIFICATION	UNIT PRICE	TOTAL PRICE

CONDITIONS

1. All Prices are subject to change without previous notice.
2. Sales Tax, excise duty and octroi will be charged when applicable.
3. Quotation is subject to stocks being available and price charged will be rulling at the time of delivery.
4. Price quoted F. O. R. CALCUTTA Ex-Godown unless otherwise stated.
5. Insurance charge extra.
6. Terms (a) Cash on delivery (b) Documents through a scheduled bank ( )
7. Payable in Calcutta or place of contract.
8. The aforesaid machine(s)/equipment are guaranteed to be in satisfactory operating condition when delivered. If any part should prove defective in material or workmanship within the guarantee period of....twelve.....months from the date of installation, such part will be replaced free of charge. Rubber and plastic parts are excluded from the scope of this guarantee. Mechanical adjustment will be carried out free of charge for a period as stated above from the date of sale.

   The guarantee does not cover replacement of parts due to careless handling, misuse, neglect, damage etc., and oiling and clearing. Service under the guarantee will be rendered only in cities where company offices are maintained. If local service is not available, it will be the responsibility of the owner to transport the machine at his own expenses to and from company's Repair Station.

Signature.
Sales Manager/Branch Manager

ORDER

Please supply, as per above quotation, terms and conditions.

Delivery To :

Route : **Date** **Buyer's Signature**

Seal

Gossner Mission

ESTIMATE OF SCIENTIFIC MATERIALS

To
The Principal,
Khuntitoli High School,
Khuntitoli(Simdega).

Sl.No.	Description of Articles	Unit	Rate Rs. ps.	Total Rs. ps.
1.	Wooden Vernier Calliper (model)	1 No.	18-00	18-00
2.	Wheel and Axles	1 No.	22-00	22-00
3.	Pulleys of different types set of 4	1 Set	45-00	45-00
4.	Inertia Apparatus (Ball & Spring type)	1 No.	15-00	15-00
5.	Beakers Mill	1 No.	18-00	18-00
6.	Centre of Gravity toys - set of 3	1 Set	22-00	22-00
7.	Guina and feather apparatus	1 No.	30-00	30-00
8.	Levers of different kinds(3 orders)	1 Set	25-00	25-00
9.	Laws of parralelogram of forces apparatus	1 set	110-00	110-00
10.	Inclined Plane (Complete)	1 set	95-00	95-00
11.	Apparatus to show that liquid seek their own level	1 No.	7/50	7-50
12.	Hydrometer for light and Heavy Liquids	1 No.	16-00	16-00
13.	Nicholson's Hydrometer with jar	1 Set	35-00	35-00
14.	Hydrometer for Battery testing	1 No.	29-00	29-00
15.	Lactometer	1 No.	8-00	8-00
16.	Pascal's Law Apparatus	1 set	110-00	110-00
17.	Hydraulic press (working model glass)	1 No.	10-00	10-00
18.	Submarine model	1 No.	375-00	375-00
19.	Flushing siphon glass	1 No.	6-00	6-00
20.	Aneroid Barometer 4" dial - German	1 No.	175-00	175-00
21.	Tube and cup ofr simple barometer (Siphon barometer)	1 Set	110-00	110-00
22.	Fortins Barometer complete with mercury	1 set	710-00	710-00
23.	Syringe - Glass (model)	1 no.	6-00	6-00
24.	Cartesian diver complete	1 set	16-00	16-00
25.	Rain gauge complete with glass cylinder	1 set	55-00	55-00
26.	Vaccum pump with one ball Jar of 7"	1 set	130-00	130-00
27.	Force pump transparent	1 set	12-00	12-00
28.	Suction lift pump glass	1 No.	12-00	12-00
29.	Aeroplane model	1 no.	210-00	210-00
30.	Rocket model	1 no.	500-00	500-00
31.	Alcohol thermometer - large size	1 no.	25-00	25-00
32.	Clinical thermometer	1 no.	12-00	12-00
33.	Six's Maximum & Minimum Thermometer	1 no.	30-00	30-00
34.	Differential air thermometer	1 no.	30-00	30-00
35.	Linar expansion apparatus (pointer type) Pullinger'	1 no.	90-00	90-00
36.	Ball and Ring	1 no.	16-00	16-00
37.	Bar and gauge	1 no.	16-00	16-00
38.	Compound bar of iron and copper	1 no.	15-00	15-00
39.	Boyle's law apparatus complete	1 set	140-00	140-00
40.	Dry and wet bulb hydrometer	1 no.	28-00	28-00
41.	Ingin Houz's apparatus	1 no.	20-00	20-00
42.	Rods of different metals 60cm long,.5cmdia	1 set	30-00	30-00
43.	Laslie's cubes-set of 3	1 set	16-00	16-00
44.	Davy's safety lamp	1 no.	18-00	18-00
45.	Convection apparatus - Glass	1 no.	10-00	10-00
46.	Thermos flask	1 no.	48-00	48-00
47.	Thermos couple - simple	1 no.	90-00	90-00
48.	Crock's Radiometer	1 no.	40-00	40-00
49.	Steam engine working model	1 no.	95-00	95-00
50.	Refrigeration model -Plastics 4-5volt	1 no.	210-00	210-00
51.	Air conditioning model	1 no.	210-00	220-00
52.	Convex Mirror - 15 cm sperture	1 no.	7-50	7-50
				4,129-00

Contd..... P/2.

Gossner Mission

53.	Parabolic Reflector - dia 6"(15cm) The set consists of 2 highly polished parabolic mirrors made of brass metal, mounted on tripod stand. Both the supports contain adjustable supports fpr holding a heated ball and a piece of phosphorous respectively. The set shows focussing of the heat rays. Holders are adjustable in all directions. Price without ball or phosphorous.	1	230-00	230-00
54.	Optical bench with accessories(metallic)	set	475-00	475-00
55.	Lenses of different types-set of six	set	48-00	48-00
56.	Telescope astronomical-magnifying power x15	1	750-00	750-00
57.	Compound Microscope	1	850-00	850-00
	Binocular -Magnifying power x20	1	400-00	400-00
59.	Periscope model	1	12-00	12-00
60.	Kaledoscope N.P.	1	18-00	18-00
61.	Hollow glass slab	1	12-00	12-000
62.	Mounted thin plane mirror - 6x4"	1	5-50	5-50
63.	Mounted thick mirror(hinged for multiple Image	1	60-00	60-00
64.	Hollow glass prism	1	12-00	12-00
65.	Newton's colour disc with rotating wheel	1	35-00	35-00
66.	Colour slides	1	135-00	135-00
67.	Human eye model	1	50-00	50-00
68.	Pin hole camera	1	18-00	18-00
69.	Box camera	1	170-00	170-00
70	Vision model	1	275-00	275-00
71.	Optical disc to demonstrate laws of relfection and refraction (Hartle's disc)	set	410-00	410-00
72.	Hollow cube with air cell attached for showing total internal reflection of light	1	38-00	38-00
73.	View Master	set	150-00	150-00
74.	Demonstration apparatus for wave motion	1	150-00	150-00
75.	Tunning forks - set of 8	set	60-00	60-00
76.	Resonance tube apparatus	1	145-00	145-00
77.	Toothed wheel apparatus	1	75-00	75-00
78.	Siren with indicator	1	175-00	175-00
79.	Sonometer complete with weights	set	150-00	150-00
80	Adjustable Organ pipe (open or close)	1	30-00	30-00
81.	Bell jar (15cm dia) with electrical bell	set	60-00	60-00
82.	Magnetic compass - 1"	1	4-00	4-00
83.	Mariner's compass	1	16-00	16-00
84.	Magnetic dip needle	1	26-00	26-00
85.	Magnetic globe (medium size working model)	1	80-00	80-00
86.	Bar magnet	Pair	5-00	5-00
87.	Horse shoe magnet	1	5-00	5-00
88.	Cobalt steel magnet - 2"	1	38-00	38-00
89.	Metallic conductors of Diff. shapes(mounted) set of 3	set	50-00	50-00
90.	Leyden jar with removable coatings	1	16-00	16-00
91.	Pith ball pendulum	1	16-00	16-00
92.	Farday's Butterfly net	1	16-00	16-00
93.	V.D. Greaf- Gen.	1	490-00	490-00
94.	Apparatus to demonstrate the magnetic effect of current	1	75-00	75-00
95.	Galvanometer (Galvanoscope)	1	25-00	25-00
96.	Electromagnetic (ordinary U shaped)	1	18-00	18-00
97.	Cells : Voltaic Cell	1	18-00	18-00
	Daniel Cell	1	60-00	60-00
98.	Bunsun's cell	1	40-00	40-00
99.	Resistance box 1 ti 500ohms	2	160-00	320-00
100.	Tapping keys one way	1	12-50	12-50
101.	Rheostat	4	75-00	300-00
102.	Moving magnet and coil galvanometer open view workingmodel	1	110-00	110-00
103.	Joule's calorimeter	1	85-00	85-00
104.	Dynamo Ac/DC working model	1	60-00	60-00
105.	Electric motor working model	1	55-00	55-00
106.	Simple trans-former 2,4,6 bolts	2	160-00	320-00
107.	Demonstration apparatus for indusced currents	1	110-00	110-00
108.	Barlow's wheel	1	60-00	60-00
109.	Voltameter w ater complete	1	26-00	26-00
110.	DC voltmeters - mounted	6	95-00	570-00

Gossner Mission

			B.F....	12154-00
111.	DC Ammeter - Mounted	6	95-00	570-00
112.	Model of telephone set	set	350-00	350-00
113.	Model of Telegraph set	set	250-00	250-00
114.	Metallic spherical bob with hook	12	7-00	84-00
115.	Metallic cylinder - small size assorted metals for use with callipers	12	7-00	84-00
116.	Wooden bridges for R.D. experiment.	12	1-50	18-00
117.	Specific gravity bottles 25cc	12	4-00	48-00
118.	Hare's apparatus on stand	9	30-00	270-00
119.	U tupes on stand 12"	6	14-00	84-00
120	Over flow vessel plastic	2	8-00	16-00
121.	Calorimeter with stirrer and Jacket	1	30-00	30-00
122.	Steam Generator	6	55-00	330-00
123.	Hypsometer with copper tube	6	45-00	270-00
124.	Plane mirror strips with support to the verticle 6x1½"	24	4-00	96-00
125.	Concave mirrors 5cm and larger aperture of different focal lengths	12	7-50	90-00
126.	Glass slabs - 4x2½x1"	12	20-00	240-00
127.	Suitable holders and uprights for lenses and mirrors - metallic	12	16-00	192-00
128.	Glass prism 60 degree	12	14-00	168-00
129.	Candle stand with wire guage fitting	6	14-00	84-00
130.	Ground glass screen on stand (Bunsun's photometer)	2	20-00	40-00
131.	Magnets in pairs - 4"	12	5-00	60-00
132.	Magnetic needle on pivot	12	5-00	60-00
133.	Magnetic Needle (for lines of force) 1"	12	4-00	48-00
134.	Steel knitting needles	24	3-00	72-00
135.	Electrophorous	6	16-00	96-00
136.	Gold leaf electroscope simple	6	35-00	210-00
137.	Glass rods	12	4-00	48-00
138.	Ebonite rods	12	4-00	48-00
139.	Cat skin pieces	12	10-00	120-00
140.	Flannel or Nylon pieces	12	4-50	54-00
141.	Proof plane	6	2-00	12-00
142.	Cells - Laclanchee	12	30-00	360-00
143.	Dry Cell with terminal	6	60-00	360-00
144.	Single way key - Hug key	6	14-00	84-00
145.	Lead Accumulator - 2 volts	4	135-00	540-00
146.	Ammeter DC 0-1.5 amp	4	95-00	380-00
147.	Voltmeter DC 0-3 volts OR 0-10 v lts	4	95-00	380-00
148.	Rheostat - 1 amp 36 ohms	4	75-00	300-00
149.	Electric Bell	4	22-00	88-00
150.	Torch bulb 1.5 volt - with holder	12	5-00	60-00
151.	Physical balcne with wight box 1 to 200gm	12	375-00	4500-00
152.	Spring balance - 100gm	6	9-00	54-00
153.	250gm	6	10-00	60-00
	500gm	6	14-00	84-00
=53.	Triple B/Balance	1	725-00	725-00
154.	Meter scales half	12	4-50	54-00
155.	Metre scle - full	12	7-50	90-00
156.	Projector	1	18000-00	18000-00
157.	Screw Gauge	12	16-00	192-00
158.	Stop clock	6	150-00	900-00
159.	Stop watch	4	450-00	1800-00
160.	Spirit level	6	10-00	60-00
161.	Drawing boards - medium size	12	22-00	264-00
162.	Set square(Blackboard instrument)	1	60-00	60-00
163.	D.C.C. copper wire	100	1-00	100-00
164.	Nichrome wire 28-30-32 SWG	50	2-00	100-00
165.	Flexible wire plastic covered	30	1-00	30-00
166.	plumb line	6	5-50	33-00
167.	Battery charger	1	1400-00	1400-00
				47354-00

C ntd.....P/4.

Gossner Mission

ESTIMATE FOR SCIENTIFIC MATERIALS
BIOLOGY

Sl.No.	Description of articles	Unit	Rate Rs. ps.	Amount Rs. ps.
1.	Microscope - Compound with ocular objectives 10x, 45x and two eye pieces - Best quality	4	850-00	3400-00
2.	Dissecting microscope with rack and pinion magnifying power 10x	20	155-00	3100-00
3.	Reading glass 3" dia in metal rim	4	24-00	96-00
4.	Magnifiers single folding	4	8-00	32-00
5.	Eye piece 10x with pointed	2	75-00	150-00
6.	Klinostat	1	250-00	250-00
7.	Simple auxonometer with lever arrangements	1	250-00	250-00
8.	Simple resporoscope	1	24-00	24-00
9.	Simple potometer	1	18-00	18-00
10.	Light screen	4	8-00	32-00
11.	Barenger balance - without wieght box	1	300-00	300-00
12.	Thermometer - 10c to 110 c	10	10-50	105-00
13.	Dissecting tray - 12x8"	40	28-00	1120-00
14.	-do- 14x10"	40	40-00	1600-00
15.	Dissecting instruments - Stainless steel- Complete	40	60-00	2400-00
16.	Bone cutter C.P. medium	5	20-00	100-00
17.	Big scissors - Stainless steel	5	8-00	40-00
18.	Hammer - small	10	6-00	60-00
19.	Mounter needles	200	0-60	120-00
20.	Brushes camel haft	24	3-00	72-00
21.	Razors - Plan concave	2	30-00	60-00
22.	Insect drying box	5	60-00	300-00
23.	Harbarium mounting sheets	200	0-50	100-00
24.	Harbaerium Press 20"x12"	2	72-00	144-00
25.	Drying papers	20	6-00	120-00
26.	Sharpening stores	2	35-00	70-00
27.	Strip sharpening	1	30-00	30-00
28.	Dessicator with lid 10 cm	2	40-00	80-00
29.	-do- 15cm	2	55-00	110-00
30.	Cork Borer - set of 3	2	5-00	10-00
31.	Retort stand with clamps and bosshead usual	6	40-00	240-00
32.	Funnel stands - wooden	6	12-00	72-00
33.	Insect collecting nets	5	30-00	150-00
34.	Test tube stands	10-	4-50	45-00
35.	Pin assorted sizes	5	5-00	25-00
36.	Entomology pins (for insect pins)	2	30-00	60-00
37.	Spirit Lamp 4 oz- metal	6	16-00	96-00
38.	Rubber tubing assorted	20	2-50	50-00
39.	Scalpels with handle - S.Steel	40	10-00	400-00
40.	Cork Bark assorted	4 Grs.	60-00	240-00
41.	Forceps - 12.5cm	10	5-50	55-00
42.	Pinch cock screw type	6	2-00	12-00
43.	Vasculum	2	60-00	120-00
44.	Waterning can (wigh rose)	2	45-00	90-00
ABI	GLASSWARES AND MUSEUM WARES			
45.	Bell jars - 22.5x15cm	2	40- 0	80-00
46.	Glass plates 14x14"	4	6-00	24-00
47.	Aspirator - 5 litres with tabulator at bottom	2	65-00	130-00
48.	Funnels - dia 4"	10	10-00	100-00
49.	Funnels - 3"	10	4-00	40-00
50.	Beakers - 500cc	10	12-00	120-00
	250cc	10	8-00	80-00
51.	Batter jars - Cylinderical - Cap- 1 litre	2	12-00	24-00
52.	Museum Jars - Specimen jars with bakelite caps capacity 180ml	50	4-75	237-50
53.	-do- 250ml	50	6-00	300-00
54.	-do- 500ml	50	8-00	400-00
55.	-do- 1000ml	50	10-00	500-00
56.	-do- 1500ml	50	16-00	800-00
				18783-50

Contd..... Page 2

Gossner Mission

57.	Specimen Jars - Rectangular with lids : 15x10x5 c m	25	18-00	450-00
	16x12x6 cm	25	20-00	500-00
	20x12x5 cm	25	20-00	500-00
58.	Thistle funnel	50	1-50	75-00
59.	Gas jar with lids 6x2"	10	9-00	90-00
	8x2"	5	12-00	60-00
60.	Microscope slides - 3x1"	2 Grs.	40-00	80-00
61.	Cover glasses	4	18-00	72-00
62.	Watch glass - 3"	3	9-00	27-00
63.	Hard glass test tubes - Sigcol/Borosil	3	2-00	6-00
64.	Test tube ordinary	4grs.	30-00	120-00
65.	Reagent bottle with stopper narrow mouth	20	4-00	80-00
66.	Drop bottle - 30ml	30	4-50	135-00
67.	60ml	30	5-50	165-00
	125ml	30	6-50	195-00
68.	Stain bottles	20	14-00	280-00
69.	Winchestor bottles - 3 ltr. capacity	5	20-00	100-00
70.	Glass tubing assorted	10	10-00	100-00
71.	Circular glass trough - Big	2	24-00	48-00
	-do- medium	5	35-00	175-00

BOTANY *V CHARTS

Your list 71 to 92 chart C.R.V. mounted - Black and white coloured 1 set of 20		1set	14-00	280-00

ZOOLOGY

105 to 115 as per your list		20	14-00	280-00

ZOOLOGY

116.	Amoeba	1	10-00	10-00
117.	Blood of frog	1	5-00	5-50
118.	Blood of man	1	5-50	5-50
119.	Bone T.S. (Frog)	1	5-75	5-75
120.	Earthworm T.S.	1	6-00	6-00
121.	Hydra whole mount	1	6-00	6-00
122.	Hydra	1	5-75	5-75

SKELETONS AND MODELS

123.	Skelton aritulated - Frog	10	16-00	160-00
124.	Skul disarticulate - Frog	10	8-00	80-00
125.	Frog's Brain - Medium size	1	48-00	48-00
126.	Human sk leton (Plastic model)	1	175-00	175-00

CHEMICALS

1.	Acid Hydrochloric Pure - Oster	12x500gm	16-00	192-00
2.	Acid Nitric Pure - Oster	8x500gm	16-00	128-00
3.	Acid sulphuric Pure	20x500gm	16-00	320-00
4.	Acid Acetic glacial	1x500gm	25-00	25-00
5.	Acid sulphuric commercial	20x500gm	16- 00	320-00
6.	Alum Potash (Crystalline)	1x500gm	20-00	20-00
7.	Ammonium Carbonate	3x500gm	25-00	75-00
8.	Ammonium Chloride	5x500gm	15-00	75-00
9.	Ammonium Dichromate	2x500gm	65-00	130-00
10.	Ammonium Hydroxide	3x500ml	15-00	45-00
11.	Ammonium Sulphate	2x500gm	15-00	30-00
12.	Ammonium Nitrate	1x500gm	18-00	18-00
13.	Barium Nitrate	1x500gm	25-00	25-00
14.	Bleaching powder	2x500gm	10-00	20-00
15.	Bone charcoal	1x500gm	40-00	40-00
16.	Brax Pure	2x500gm	20-00	40-00
17.	Boric acid	1x500gm	18-00	18-00
18.	Calcium Carbonate - Marble chips	1x500gm	15-00	15-00
				24715-00

Contd.....P/3.

Gossner Mission

		B.F.....		24715-00
19.	Calcium Chloride Granulated pure	2x500gm	16-00	32-00
20.	Calcium Hydroxide	5x500gm	15-00	75-00
21.	Calcium Oxide	2x500gm	15-00	30-00
22.	Calcium Sulphate	5x500gm	15-00	75-00
23.	Camphor - Pure	4x25gm	15-00	60-00
24.	Carbon disulphide	3x500gm	30-00	90-00
25.	Chalk precipitated	4	1-50	6-00
26.	Cobalt nitrate crystal	6x25gm	16-00	96-00
27.	Copper foil thin	2x500gm	80-00	160 00
28.	Copper turning	3x500gm	44-00	132-00
29.	Copper oxide powdered black	3x500gm	70-00	210-00
30.	Copper carbonate	1x500gm	60-00	60-00
31.	Copper sulphate - Crystal	5x500gm	35-00	175-00
32.	Ether - Solvent	2x500gm	35-00	70-00
33.	Glycerine	3x500gm	65-00	195-00
34.	Iron filling coarse	3x500gm	7-50	22-50
35.	Iron filing fine and clean	3x500gm	7-50	22-50
36.	Iron chloride - Ferric	2x500gm	16-00	32-00
37.	Iron oxide Ferric	1x1b.	22-00	22-00
38.	Iron Sulphate	1x1b	16-00	16-00
39.	Lead shots	3x1b	40-00	120-00
40.	Lead nitrate	3x500gm	45-00	135-00
41.	Litmus granulated packet of 25gms	6x25gm	65-00	390-00
42.	Lead carbonate	2x500gm	55-00	110-00
43.	Lead oxide	2x1b	40-00	80-00
44.	Magnesium Ribbon	15x25gm	40-00	600-00
45.	Magnesium sulphate	2x500gm	15-00	30-00
46.	Magnesium Chloride	1x500gm	20-00	20-00
47.	magnesium Dioxide	2x500gm	15-00	30-00
48.	Mercuric Oxide Red	20x25gm	22-00	440-00
49.	Mercuric Sulphate	10x25gm	30-00	300-00
50.	Mercury Metal pure	5x1b.	300-00	1500-00
51.	Methyl Orange dry	1x25gm	25-00	25-00
52.	Paraffin	3x500gm	15-00	45-00
53.	Phenolphthalein	1x25gm	15-00	15-00
54.	Phosphorous red	1x25gm	15-00	15-00
55.	Phosphorous yellow	1x25gm	20-00	20-00
56.	Potassium Bromide	3x500gm	65-00	195-00
57.	Potassium Chloride	3x500gm	15-00	45-00
58.	Potassium Dichromate	1x500gm	45-00	45-00
59.	Potassium Hydroxide - Pellets	2x500gm	45-00	90-00
60.	Potassium Nitrate - Crustal	3x500gm	25-00	75-00
61.	Potassium iodide	6x500gm	240-00	1440-00
62.	Potassium Permanganate	3x500gm	55-00	165-00
63.	Potassium sulphate	1x500gm	18-00	18-00
64.	Pyrongallol crystal	2x25gm	24-00	48-00
65.	Silver nitrate - Tech	5x25gm	90-00	450-00
66.	Sodium metal	5x25gm	18-00	90-00
67.	Sodium bicarbonate	3x500gm	15-00	45-00
68.	Sodium Carbonate	3x500gm	15-00	45-00
69.	Sodium chloride	10x500gm	10-00	100-00
70.	Sodium Hydroxide - Flakes	3x500gm	15-00	45-00
71.	Sodium pillets	3x500gm	35-00	105-00
72.	Sodium Hydroxide Sticks	3x500gm	30-00	90-00
73.	Sodium Nitrate	2x500gm	20-00	40-00
74.	Sodium Thiosulphate	3x500gm	20-00	60-00
75.	Sodium Sulphate	2x500gm	18-00	36-00
76.	Sulphur Flower	1x500gm	12-00	12-00
77.	Sulphur roll	5x500gm	15-00	75-00
78.	Wood glass - fine	1x500gm	60-00	60-00
79.	Zinc dust	2x500gm	45-00	90-00
80.	Zinc granulated	1x500gm	38000	38-00
81.	Zinc Oxide	1x500gm	40-00	40-00
				33733-00

Contd.....P/4.

Gossner Mission

	B.F.....			33733-00
82.	Zinc sulphate	1x500gm	16-00	16-00
83.	Zinc carbonate	1x500gm	40-00	40-00
84.	Graphite powder	2x500gm	30-00	60-00
85.	Acid Oxalic	2x500gm	25-00	50-00
86.	Lamp black	1x500gm	35-00	35-00
87.	IodineResullimed	3x25gm	16-00	48-00
88.	Bromine pure - water	1x500gm	15-00	15-00
89.	Citric Acid	1x500gm	70-00	70-00
90.	Tartaric Acid	1x500gm	90-00	90-00
91.	Chloroform	2x500gm	45-00	90-00
92.	Iron Sulphide stick	4x500gm	10-00	40-00
93.	Mercuric Sulphide	10x25gm	30-00	300-00
94.	Sodium silicate	3x500gm	18-00	54-00
95.	Antimony Powder	3x100gm	65-00	195-00
96.	Starch Solution	1x500gm	15-00	15-00
97.	Glucose	2x500gm	30-00	60-00
98.	Lead acetate	2x500gm	40-00	80-00
99.	A set of metal specimen	1	60-00	60-00
100.	Canada Balsom	4x25gm	40-00	160-00
101.	Iodine crystals	4x500gm	350-00	1400-00
102.	Mercuric Chloride	10x25gm	20-00	200-00
103.	Formaline - Comml. Formadehyde	10x500ml	18-00	180-00
104.	Clove oil	1x500gm	210-00	210-00
105.	Xylol	2x500ml	25-00	50-00
106.	Cobalt Chloride	10x500gm	350-00	3500-00
107.	Paraffin wax	40x500gm	15-00	600-00
108.	Eosin solution	1x100ml	16-00	16-00
109.	Methylene Blue solution	1x100ml	16-00	16-00
110.	<u>MISCELLANEOUS</u>			
1.	Greese	2xkg.	18-00	36-00
2.	Lead shots assorted	2x500gm	40-00	80-00
3.	Wooden Blocks assorted	100	1-50	150-00
4.	Drawing pins	10	6-00	60-00
5.	Cork Borer shappner	4	6-00	24-00
6.	Gas generator	1	18000-00	18000-00
			Total :	59733-00

Gossner Mission

C H E M I S T R Y

Sl.No.	Descriprion of articles	Unit	Rate Rs. ps.	Amount Rs. ps.
1.	Chemical Balance in case & weight box	10	650-00	6500-00
2.	Eudiometer tubes 50x1/10cc	10	10-00	100-00
3.	Bell Jar - 20 cm dia	6	35-00	210-00
4.	Funnel separating 100ml	6	16-00	96-00
5.	Calcium Chloride tubes	8	3-00	24-00
6.	Thermometer marked ½Cx100c	6	18-00	108-00
7.	Mercury trough	4	4-00	16-00
8.	Filter pump metallic	2	16-00	32-00
9.	Crystal models consisting of 12 crystals	1	300-00	300-00
10.	Platinum wire (Fused in glass - 5cm)	20	16-00	320-00
11.	Water still (Automatic) for Hyrogen free distilled water) electrically operated, brass for pyrogen free distilled water operating on 220/230 volts AC single phase cap. 2¾ ltrs. per hour rating 3.0 KW	1	1650-00	1650-00
12.	Glass cutter for rods(Triangular files)	12	5-50	66-00
13.	Leibig condenser	6	10-00	60-00
14.	Atomic model complete	1	400-00	400-00
15.	Mineral collection set of 8	1	110-00	110-00
16.	Beakers with lid - 100cc	100	6-00	600-00
	250cc	100	8-00	800-00
	500cc	40	12-00	480-00
17.	Flasks flat bottom - 250cc	100	7-50	750-00
	500cc	40	12-00	480-00
18.	Distilled flasks round bottom - 500cc	12	12-00	144-00
19.	Woulf's bottles 250cc	10	22-00	220-00
20.	Bottles narrow mouth mushroom stopper - 500cc	50	9-00	450-00
21.	Bottle reagent - Glass - wide mouth			
	4 oz	100	5-50	550-00
	8 oz	100	6-50	650-00
	12 oz	50	12-00	600-00
22.	Bottle reagent glass narow mouth - 4 oz	100	5-00	500-00
	8 oz.	100	6-00	600-00
	12 oz.	50	11-00	550-00
23.	Measuring Jar - 10cc	20	8-00	160-00
	50cc	20	8-00	160-00
	100cc	20	12-00	240-00
	500cc	20	16-00	320-00
	1000cc	20	20-00	400-00
24.	Bottles Reagent 2 oz. Narrow mouth	100	3-50	350-00
25.	Bottles Reagent 2 oz. wide mouth	100	4-00	400-00
26.	Funnels - 7.5 cm diameter	100	4-00	400-00
27.	Retorts - 500cc	20	22-00	440-00
28.	250cc with long neck	20	16-00	320-00
28.	Pneumatic trough(Rectangular tin with beehive arrangement)	50	14-00	700-00
29.	Mortar and pestle - 25cmdia	10	6-50	65-00
30.	Calcium Chloride tunes - Utype 15 approx	10	6-00	60-00
	-do- with side tubes	10	8-00	80-00
31.	Glass filter pump	6	10-00	60-00
32.	Test tubes - 1mm thick wall 5x5/8"	20grs.	30-00	600-00
33.	Test tubes - Hard glass - 6x1"	50 doz	6-00	300-00
34.	Glass tubings assorted	20	18-00	360-00
35.	Glass rod assorted	10	18-00	180-00
36.	Burettes with stop cock 50x1/10cc	20	16-00	320-00
37.	Pipettes - 10cc	50	2-00	100-00
	20cc	50	2-50	125-00
	25cc	50	3-00	150-00
	50cc	50	3-50	175-00
38.	Thermometers 360 degree (readng 1C)	10	18-00	180-00
39.	Filter paper circular pieces - 12.5cm	500	2-00	1000-00
40.	Rubber tubing assorted yd.	50	2-50	125-00

(2736-00-

Gossner Mission

	B.F.			25236-00
41.	I.R. Connecting tubing metre	50	2-50	125-00
42.	Cork Borer - set of 6	6	10-00	60-00
43.	Cork ordinary assorted - velvet	10gr.	60-00	600-00
44.	Cork Pressure - wheel type	4	18-00	72-00
45.	Berneger balance with wieghts - Cap- 3kg.	1	350-00	350-00
46.	Clay pipe triangular - 2½"	50	1-50	75-00
	3"	50	2-00	100-00
47.	Deflagrating sppons with tin caps	20	2-00	40-00
48.	Foot Bellows	1	110-00	110-00
49.	Pinch cocks assorted	40	1-50	60-00
50.	Retort stand with heavy base	30	15-00	750-00
51.	Additional rings for retort stands - 2"	40	4-00	160-00
	2½"	40	6-00	240-00
	3"	40	8-00	320-00
52.	Wooden clamp with stand - Funnel	30	12-00	360-00
53.	Burette clamps with stand	50	12-00	600-00
54.	Thistle funnels - 2.5cm dia - glass	50	1-50	75-00
55.	Asbestos sheets - 6x6"	50	1-50	75-00
56.	-do- 12x12"	25	4-00	100-00
57.	Glass tough Dia - 8"	10	22-00	220-00
58.	-do- 10"	10	30-00	300-00
59.	Copper flasks - 2 litres	1	75-00	75-00
60.	Watch glass - 2"	4	6-00	24-00
	2½"	4	7-00	28-00
	3"	4	9-00	36-00
61.	Bunsun Burner	50	16-00	800-00
62.	Spirit Lamps 4 oz - Glass	50	12-00	600-00
63.	Flame spreader for bunsun burner - 3 fields	50	12-00	600-00
64.	Sptulla Metal	50	4-00	200-00
65.	Spatulla Horn - Double with handle	50	3-00	150-00
66.	Book of lables	50	4-00	200-00
67.	Litmus bookds - Red/Blue	200	16-00	3200-00
68.	Tripod stand - 6"	50	4-50	225-00
69.	-do- 8"	50	5-50	275-00
70.	Crucible tongs	50	2-00	100-00
71.	Porcelain dishes 2 cm dia	50	6-50	325-00
72.	Graduated flasks - Measuring 100cc	10	10-00	100-00
73.	250cc	10	16-00	160-00
	1000cc	10	24-00	240-00
73.	Water Baths with rings	5	40-00	200-00
74.	Crucible with lid and clay pipe triangular	20	7-50	150-00
75.	Round files	50	5-00	250-00
76.	Gas collecting hars with round glass cover - 6x2"	120	9-00	1080-00
	8x2"	120	12-00	1440-00
77-	Spare covers for gas jar	240	0-75	180-00
78.	Brushes for test tubes	200	1-25	250-00
79.	Test tube holders	50	2-00	100-00
80.	Te st tube stands with 6 holes and 6 pegs	50	5-00	250-00
81.	coblat glass 2x2"	20	3-00	60-00
82.	Petri dishes - 8.5cm dia	50pair	6-50	325-00
83.	Sand bath - Heavy	20	4-00	80-00
84.	Thermometer - 10C to 110 Cx1/1Div.	50	10-50	525-00
85.	Wire guage asbestos covered 6x6"	50	1-75	87-50
86.	Clamps and bosshead - Brass oxidised	50	16-00	800-00
			Total :	43043-00

rs/

Gossner Mission

PROPOSED SCIENCE BUILDING OF THE G.E

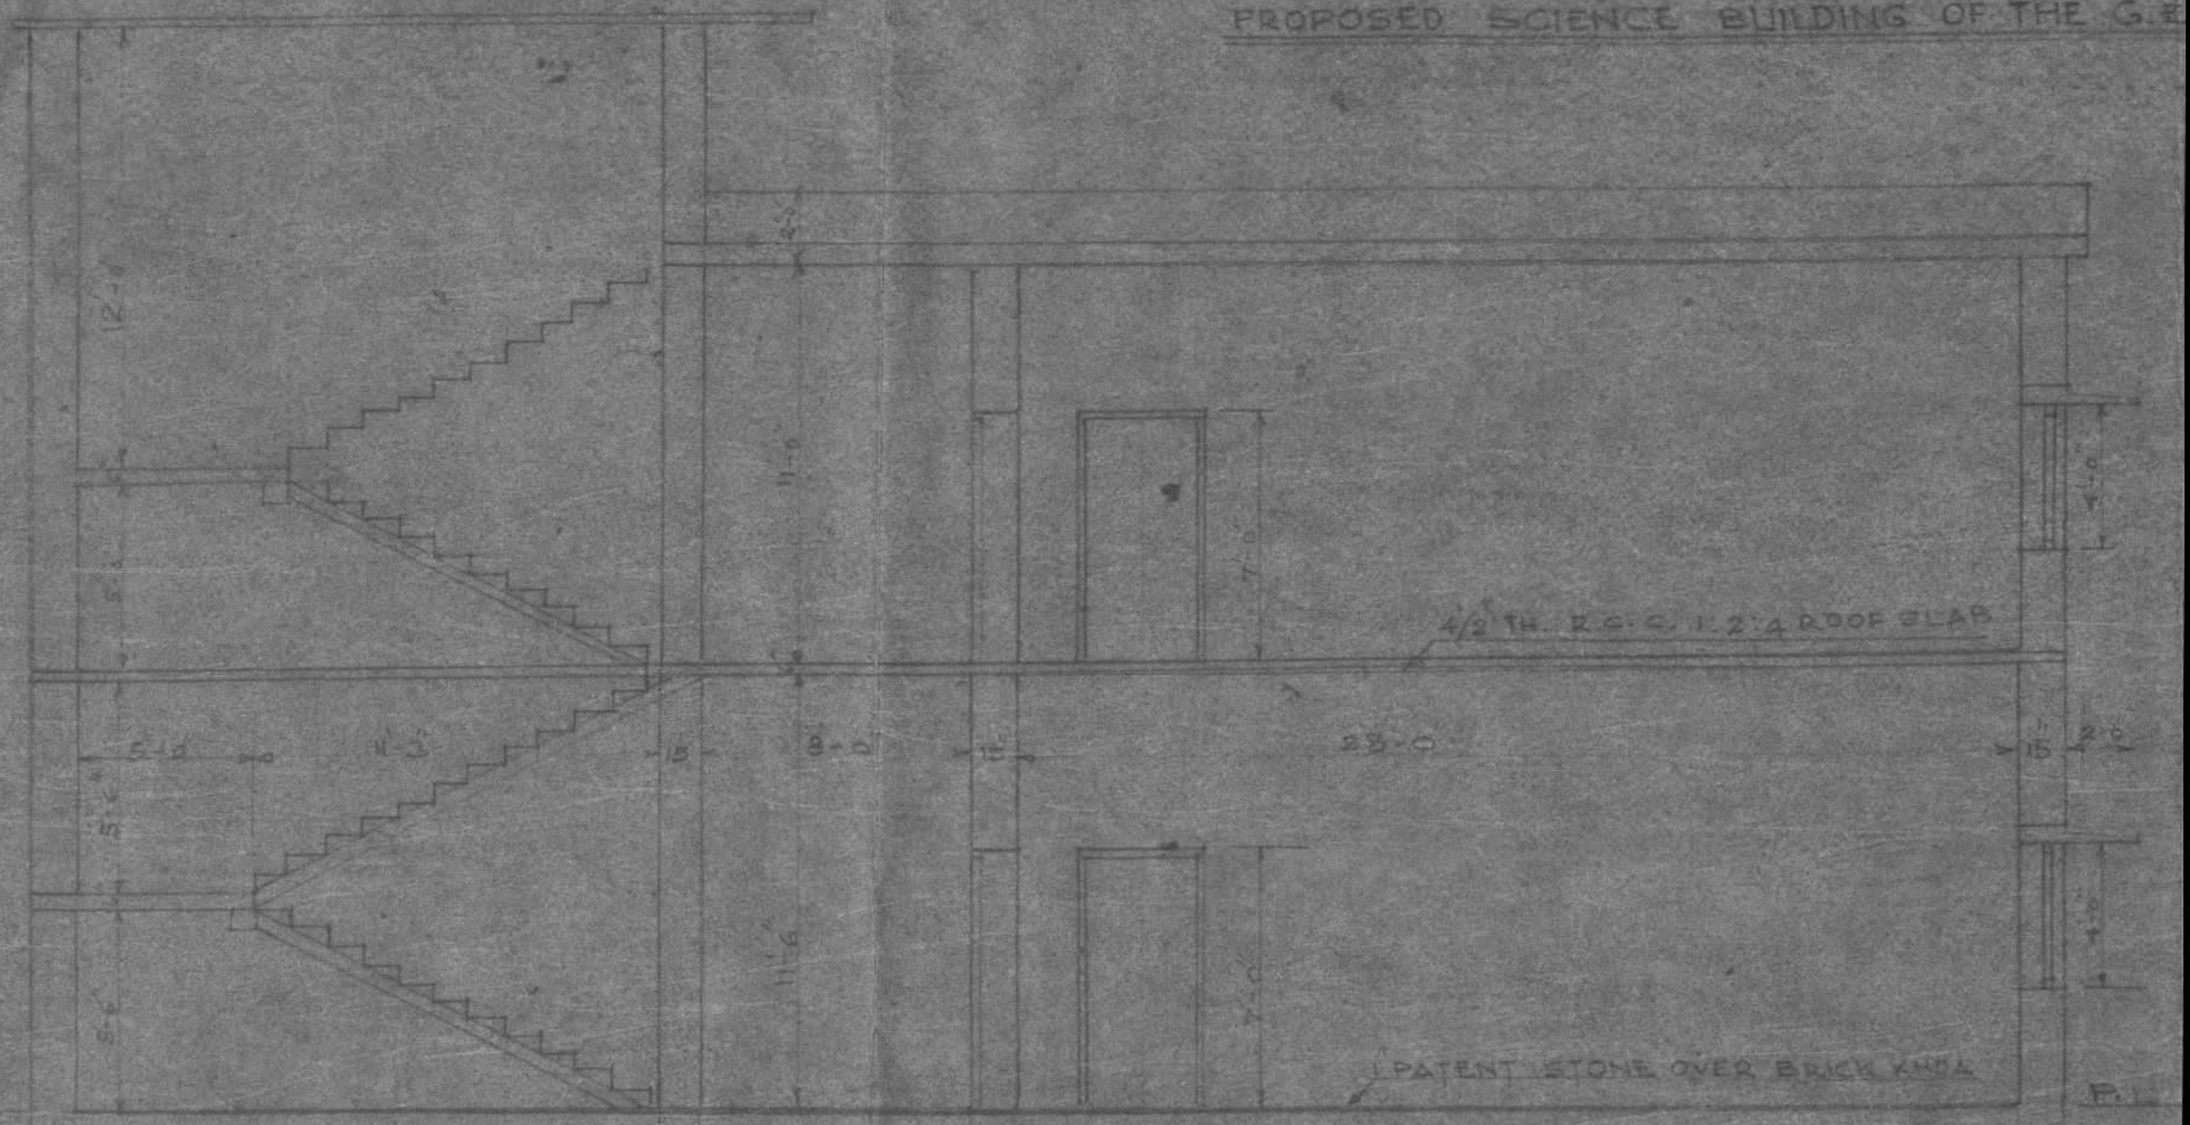

SECTION ON A.A — SCALE 1=5'-0"

FRONT ELEVATION

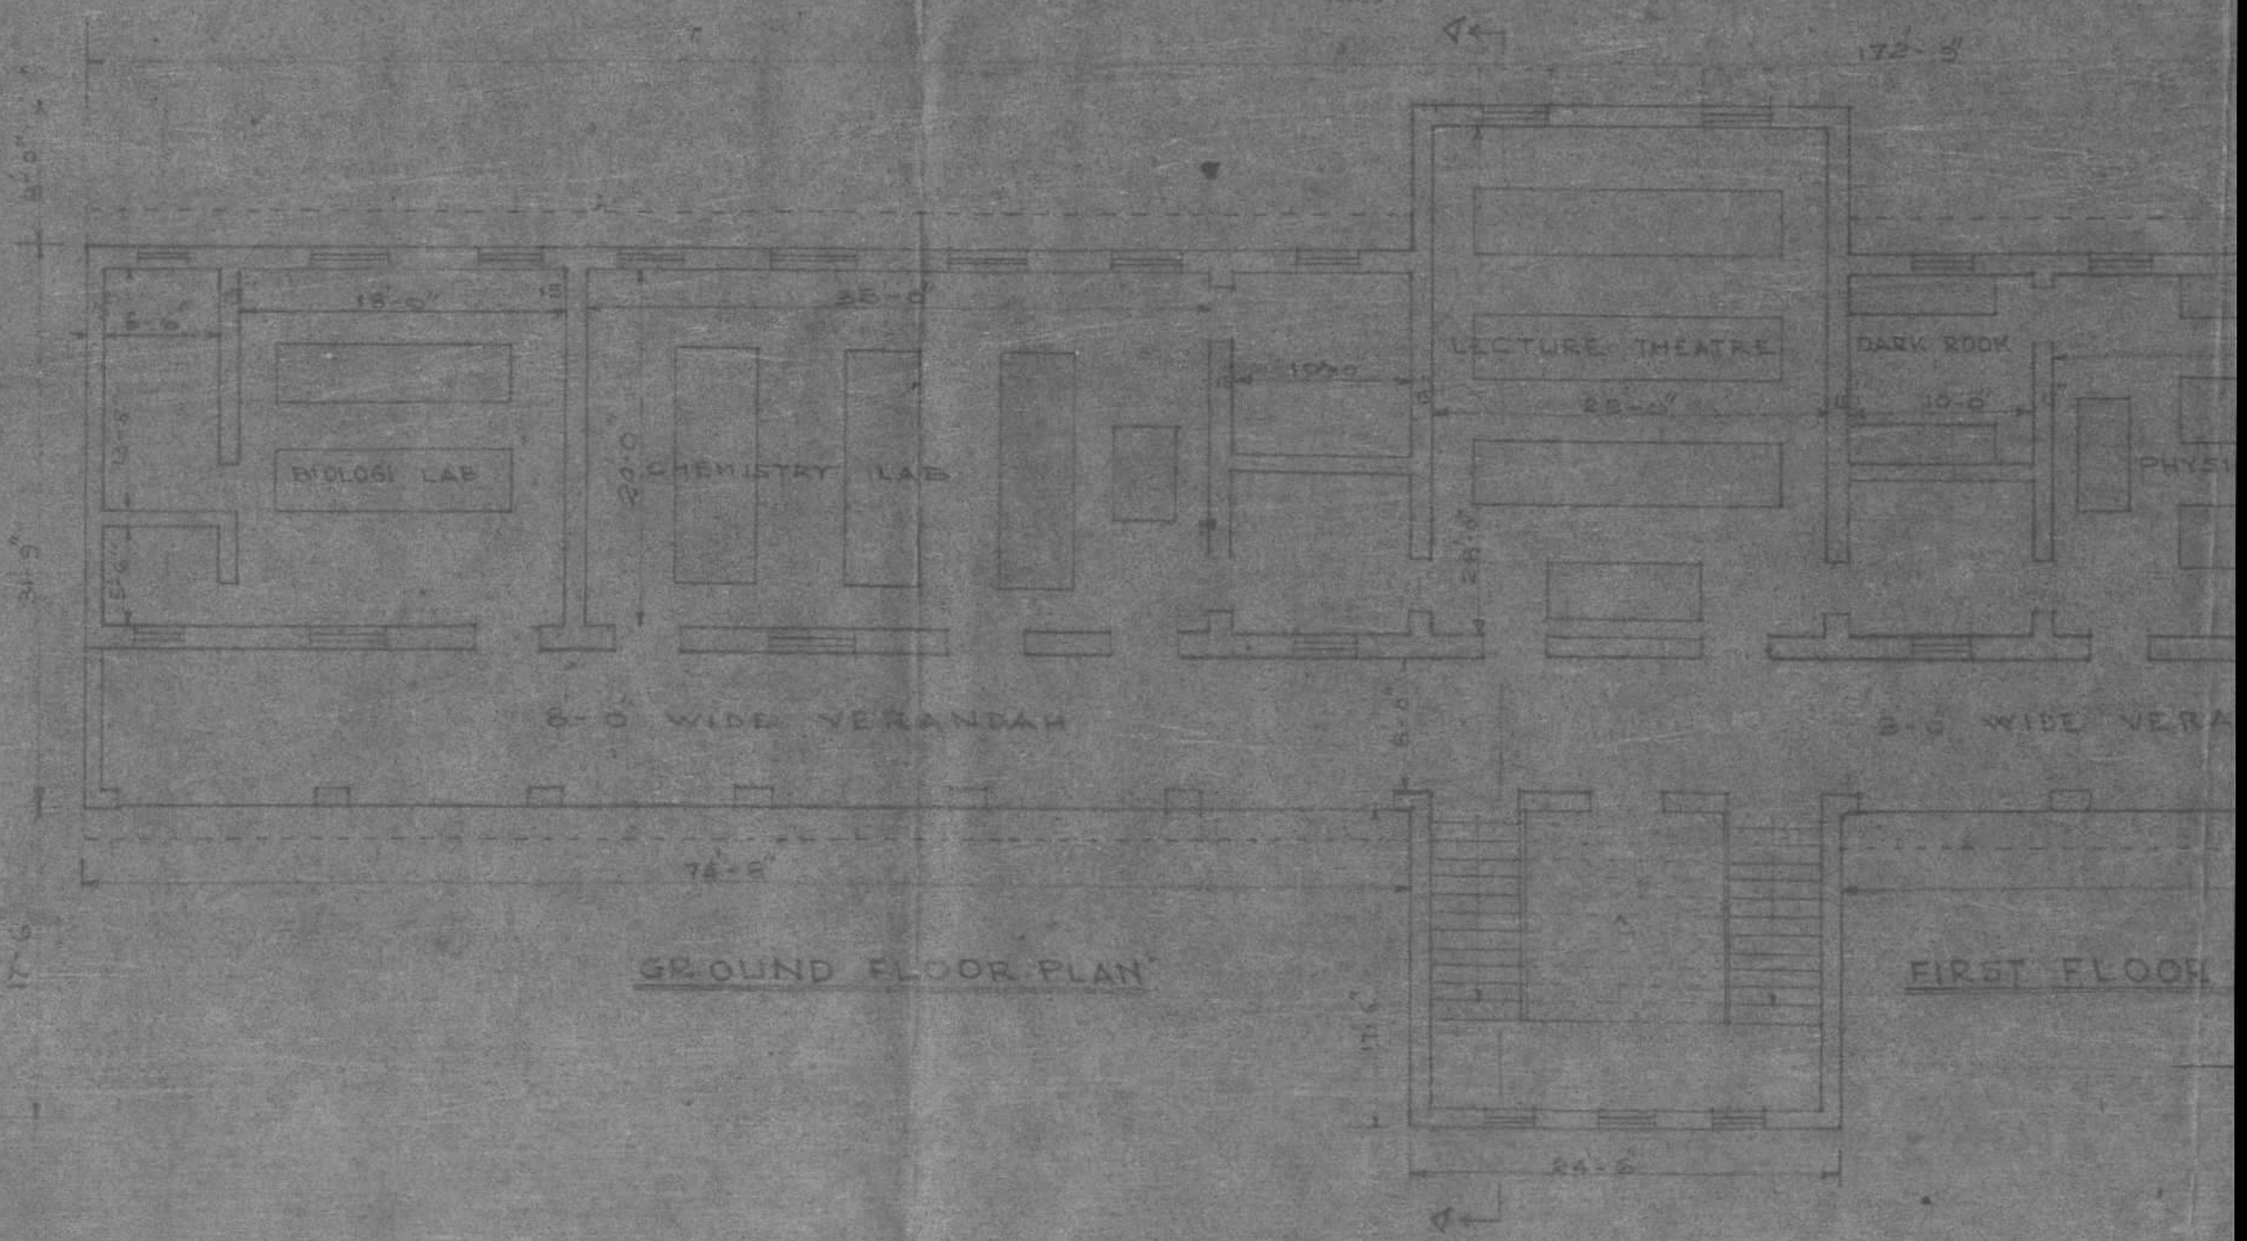

GROUND FLOOR PLAN

FIRST FLOOR

SCIENCE BUILDING OF THE G.E.L. CHURCH.

P.O. ..... P.S.
DIST. ..... STATE .....
INDIA

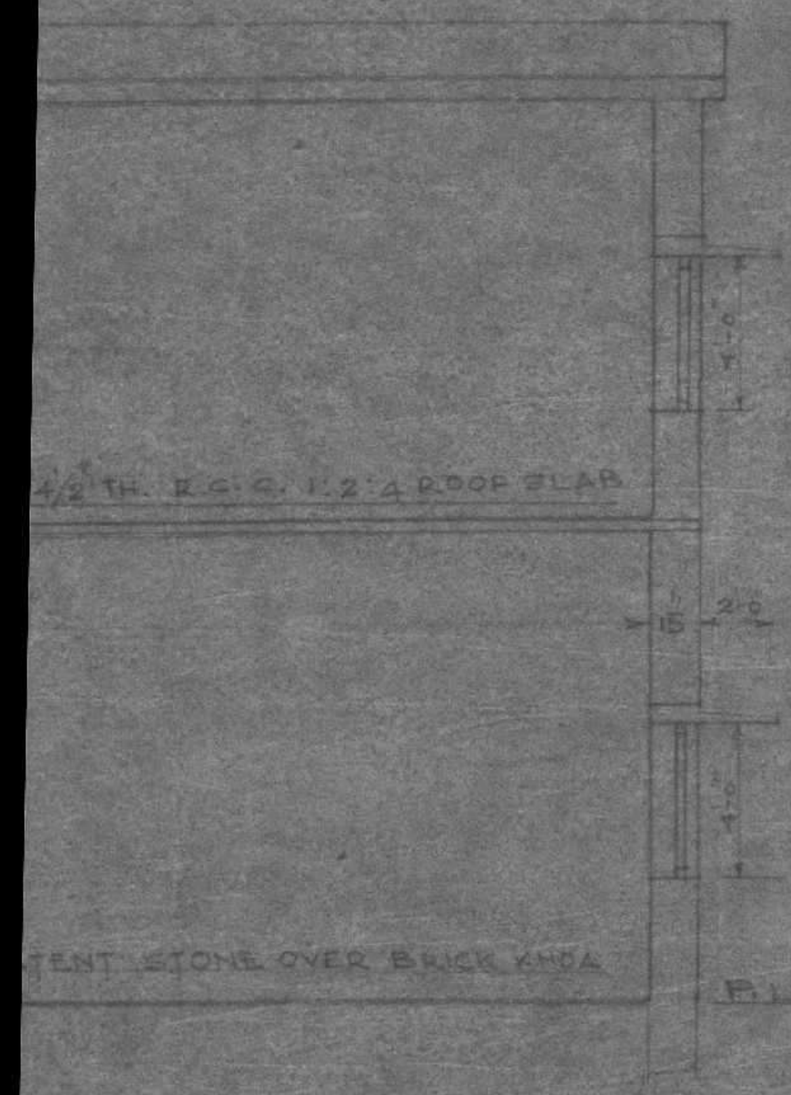

FOUNDATION DETAIL
SCALE-1"=1'-0"

BRIEF SPECIFICATIONS

1. FOUNDATION :- 3'-6" DEEP & 2'-6" WIDE WITH 9" THICK R.C.C. 1:4:8 OVER ONE BRICK FLAT SOLING LAID ON 6" SAND FILLING. AND 1ST. CLASS BRICKS OR STONE IN CEMENT 1:8 UP TO PLINTH AND 1" TH. D.P.C. 1:2:4
2. SUPERSTRUCTURE :- 1ST. CLASS BRICKS OR STONE MASONRY IN CEMENT 1:8
3. ROOFING :- 4½ TH. R.C.C. 1:2:4 IN ROOF SLAB
4. FLOORING :- 1" PATENT STONE 1:2:4 OVER 4" DRY RAMMED KHOA OR BRICK SOLING FINISHED SMOOTH NEAT CEMENT.
5. JOINERIES :- SEASONED SAL WOOD WORK IN CHOWKATS OF DOORS & WINDOWS DOOR SHUTTERS TO BE MADE OF PAISAR WOOD AND GLAZED WINDOW SHUTTERS BE MADE OF SAMHAR WOOD AND EACH WINDOW PROVIDED WITH M.S. GRILLES AND STANDARD FITTINGS.

DOOR 3-6 x 7-0 WINDOWS 3-0 x 4-0"

PLINTH AREA. GROUND FLOOR 6110 SQ.FT
APPROX. COST OF BUILDING RS 458250:00

PREPARED BY
P. [illegible]
154/98/

FIRST FLOOR PLAN SAME AS GROUND FLOOR

SCALE-1"=10'-0"

Gossner Mission

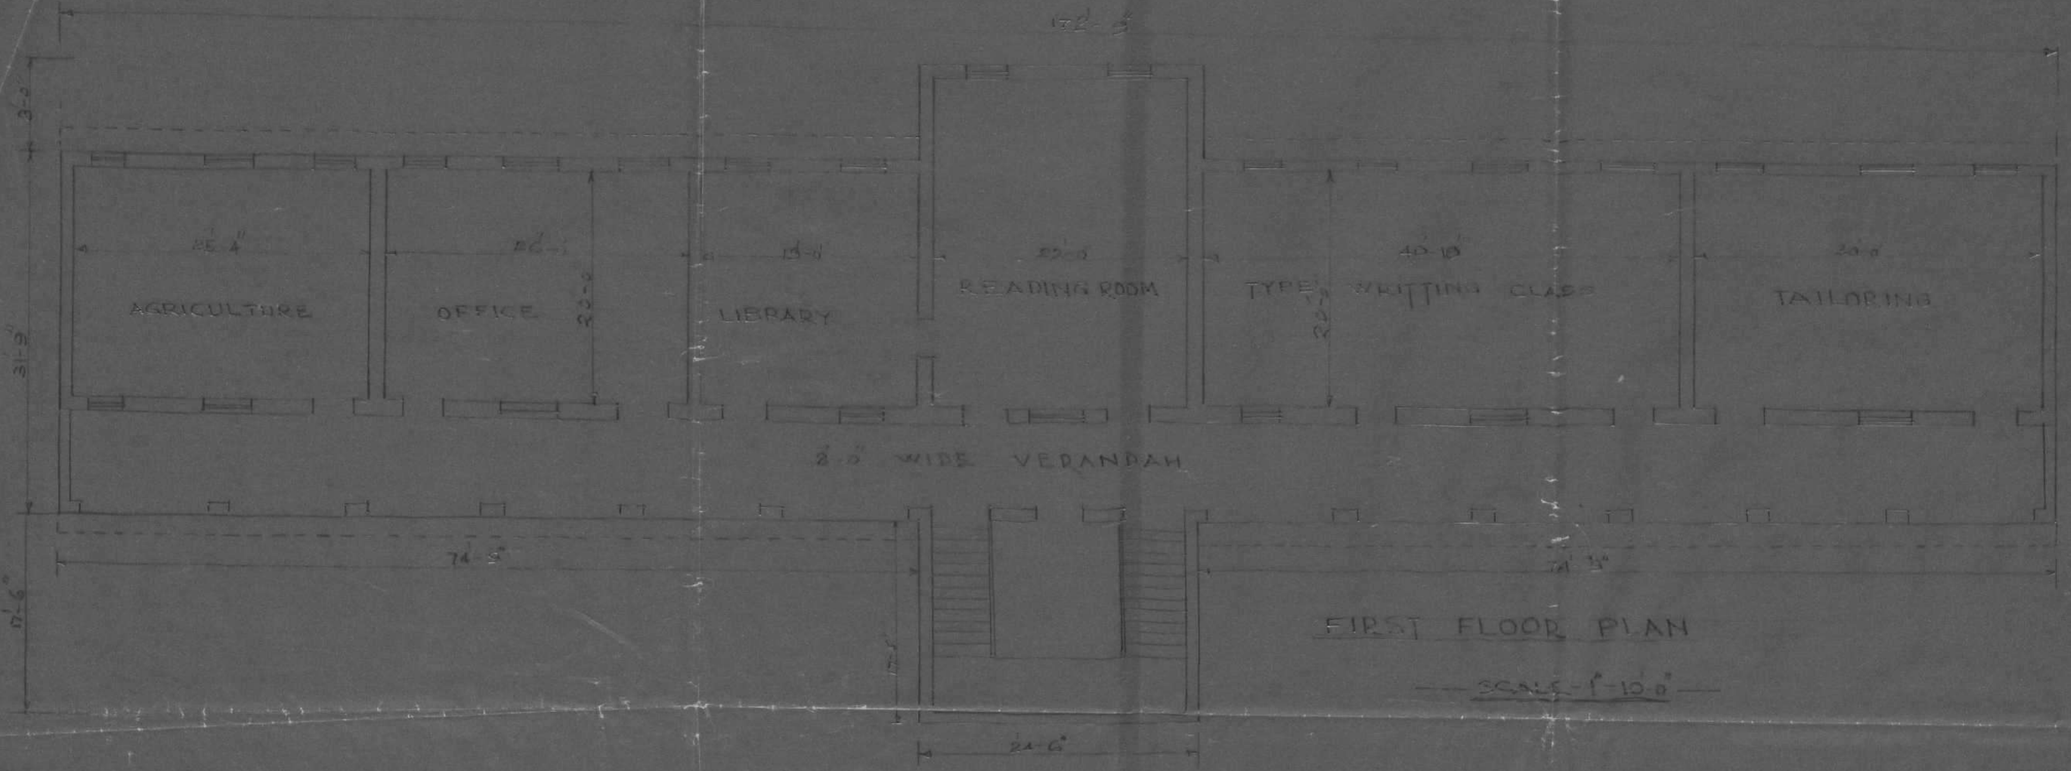
172'-5"
25'-4"
20'-1"
15'-6"
52'-0"
40'-10"
20'-0"
AGRICULTURE
OFFICE
LIBRARY
READING ROOM
TYPE WRITTING CLASS
TAILORING
31'-3"
8'-0" WIDE VERANDAH
74'-5"
77'-4"
22'-6"
FIRST FLOOR PLAN
SCALE 1"-10'-0"

गिर्जा अनुदान

पत्तरा मुण्डिया मण्डली

पो० बिरगांव,-राँची

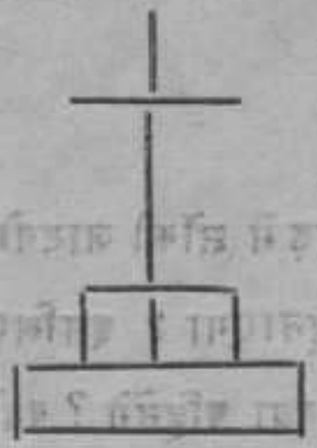

नं० 1248 दिनांक.....

पेरिस/मण्डली

नाम.....

ग्राम..... पो० औ०..... से

रुपया..... पैसा..... पाया ।

Treasurer
G. E. L. CHURCH
CHIUR PARISH

हस्ताक्षर

मसीह में आपकी आशा

अम्बुत होरेंज Ex. सुबेदार

जे० सी० न० ७०१३०

हस्ताक्षर.....

गिर्जा अनुदान

नं० 1248

पेरिस/मण्डली

ग्राम.....

ग्राम.....पो०.....से

रुपया.....पैसा.....पाया ।

Gossner Mission

इसलिए जब परमेश्वर मैदान की घास को, जो आज है, और कल भाड़ में झोंकी जायगी, ऐसा वस्त्र पहिनाता है, तो हे अल्प विश्वासियों, तुमको वह क्यों कर न पहिनाएगा ? इसलिए तुम चिन्ता कर के यह न कहना, कि हम क्या खायेंगे, या क्या पियेंगे, या क्या पहिनेंगे ? क्यों कि अन्य जाती इन सब वस्तुओं की खोज में रहते है; और तुम्हारा स्वर्गीय पिता जानता है कि तुम्हें ये सब वस्तुए चाहिये। इसलिए पहिले तुम उसके राज्य और धर्म की खोज करो तो ये सब वस्तुएं भी तुम्हे मिल जायगी। सो कल के लिए चिन्ता न करो, क्योंकि कल का दिन अपनी चिन्ता आप कर लेगा, आज के लिए आज ही का दुःख बहुत है। (मती ६-३० से ३४)

Gossner Mission

(REGISTERED) By Air

Projekt-
vorschläge

EINGEGANGEN
25. JULI 1983
Erledigt .....

From:

Patra Mukhiya Mandali,
PO: Bingaon
Dist:Ranchi
Bihar India

To, Pastor S Kriebel
GM.Gossner Mission 1,Berlin-41
Handjerysstr.19/20 West Germany

Reg: Voluntary Contribution

Sir,

This for your kind informationthat a New Mandli has been formed in the village of Patra Muchhya and recognition of which has since been obtained by Paris on June 6,1982. The church is running somehow pending erection of a new building for the purpose. It has become all the more difficult to contemplate the establishment of a new Church owing to the wide spread and dreadful draught hit situation.

Hence you are requested to contribute liberal y for this pious work.

1) [illegible]
2) Zolen Hansdi
3) [illegible]
4) Niranjan Hoe
5) Lauren Tiru Hesang
6) [illegible]
7) Dayal Hem
8) Philmon Hery
9) J. HERENJ

Yours faithfully

Amrit Hairange 13/7/83
Ex Subedar
JC - 70130

Treasurer
G. E. L. CHURCH
CHIUR PARISH

Rev. M. Kerketta
10.4.83
Chair man
G.E.L. Church
Chiur Parish

Gossner Mission

Projektvorschlag

Gossner Evangelical Lutheran Church

NEW DELHI CONGREGATION

Gossner Mission

Gossner Evangelical Lutheran Church

IN CHOTANAGPUR & ASSAM

(Regd. under Societies Registration Act XXI of 1860)

Vide No. 337-J of 30-7-1921

NEW DELHI CONGREGATION

President :	Vice-President :	Secretary :	Asstt. Secretary :	Treasurer :
N.Mundu	B.Surin	A.Surin	J.Topno	N.Soy

Office :
40/2, ANDREWSGANJ,
NEW DELHI-110049.

Ref. No GELC/ND/853PH

Dated 27-3-1983

Dear Pastor Kriebel

Greetings to you in the precious name of our Lord and Saviour Jesus Christ.

Letter from you and Dr.Grothaus addressed to Mrs.Bahalen Mundu were passed on to us in which you both have raised ~~many~~ questions regarding a proposal to purchase a building at New Delhi to accomodate a pastor and a chapel.

We are enclosing our answers to your questions. These may please be communicated to Pastor Droge also. Any further information that you may like to have please let us know.

With greetings to the members of the Kuratorium and of the different congregations which pray for us.

Sincerly yours

N.Mundu

(N.Mundu 27-3-83)

President

A.Surin.

(A.Surin)

Secretary

Pastor S.Kriebel
Director
Gossner Mission
Berlin

Copy to
Dr.M.Bage
Pramukh Adhyaksh
Gossner Evangelical Lutheran Church
Ranchi.

Gossner Mission

THE FOLLOWING ARE THE ANSWERS TO THE QUESTIONS WHICH WERE ASKED BY PASTOR S.KRIEBEL AND DR.H.GROTHAUS IN THEIR LETTERS TO MRS. BAHALEN MUNDU IN CONNECTION WITH THE PURCHASE OF A HOUSE IN NEW DELHI FOR THE RESIDENCE OF A G.E.L.CHURCH PASTOR AND A CHAPEL.

QSN.1. Whether it is not possible to keep the pastor in a rented house than to purchase a house? What is the likely rent of such house and whether the congregation can pay such rent?

ANS. Following is the existing rent rate in New Delhi areas:-

(i) Two rooms 3m x 4m each with independent bath room and kitchen in Karolbagh area - @Rs.800/-per mont

(ii) Three rooms 3m x 4m each with independent bath room and kitchen ~~Karikvagg~~ in Karolbagh area - @Rs.1500/- per month

(iii) Two rooms plus Drawing/Dining room, independent bath room and kitchen, approximate total area 70 Sqr.metre in Green Park area - @Rs.1400/-per month

(iv) Three rooms set, approximate total area 100 Sqr.metre in Safdarjung Development area - @Rs.1800/- to Rs.2000/-per month

For a pastor we need at least 3 room accommodation rent of which will be more than Rs.1500/- per month. New Delhi Congregation at the present circumstance will be able to collect about Rs.300/- per month in total. So it is difficult to rent a house for the pastor by the New Delhi Congregation.

QSN.2 : They have the information that there is no Delhi Evangelical Lutheran Church and that other Lutheran Churches are also taking interest making a centre with the G.E.L.Church, if so what is the progress in the t alk with these churches?

ANS: Mr. J.M.Rayapudi was the Secretary of Delhi Evangelical Lutheran Church. He was running the church and its other activities. He had the group of Lutherans from Andhra Pr-adesh. Their number was very few. Mr.Rayapudi left Delhi in 1981 and after his depqrture the Delhi Evangelical Luther-an Church is not existing in Delhi.

No other Luther-an Churches are known to be taking interest in our project of purchasing a house for the pastor and the chapel. The present effort has been initiated by the Lutherans of Gossner Evangelical Lutheran Church, Ranchi. We hope to get larger gatherings from other sources after the project has actually materialised.

P.T.O.

Gossner Mission

QSN. 3. How big the house should be? What will be the cost of the house? Whether any other person has expressed his willingness to give money for this centre (except Mrs.Potthopp)?

ANS: The house should be atleast two storied with two living rooms and a big drawing room in each floor. The area of such building would be about 196 Sq.meters.

The information of costs of such buildings as ascertained by the property dealers of South Delhi is given as under:

(i) 3 bed rooms plus drawing/dining room 4m x 7m
Total Area:- 252 Sq.meter(300 Sq.yds.) in Greater Kailash Area. — 2½ storied cost Rs.22 lakh

(ii) 2 bed rooms plus Drawing/Dinning room
Total Area:- 170 Sq.meters(200 Sq.yds.) in South Extension. — 2 storied cost Rs.13 lakhs

(iii) 2 bed rooms plus Drawing/Dinning room, total area 204 Sq.meters in Safdarjung Enclave. — 2½ storied cost - Rs.20 lakhs.

(iv) 3 bed rooms plus Drawing/Dinning room plus garage and lawn.
Total Area - 255 Sq.meters. — 1½ storied - cost Rs.12 lakhs

We will be needing a house which cost will be Rs.13 lakhs plus registration cost etc.8%.

No body has expressed to give money for purchasing such house.

Q.No.4 : What about United Evangelical Lutheran Church of India?

ANS: We do not have any idea about the atitude of United Evangelical Lutheran Church of India regarding our project. The initiation for this project is by the members of the Gossner Evangelical Lutheran Church only.

Q.No.5 : What are the Church activities of the Gossner Congregation in Delhi?

ANS: We conduct church service in Hindi language according to the Lutheran service order on three Sundays of the month in the Free Church in Parliament Street,New Delhi. First Sunday of the month we attend the combined church service in the Free Church.

On every Second Saturday of the month we assemble in the residence of any one ofthe member for Bible studies.

Every third Sunday of the month the Holy Communion takes place in our hindi church service which is given by the pastor of

...../-

Gossner Mission

the Free Church.

We organise get togathers during the festivals like X-mas and when church leaders visit New Delhi from out side.

A copy of the Annual report of 1981-82 of the Congregation is enclosed for detailed information in Annexure 'A'.

Q.No.6 What are the distances of the residences of the members of the church? How many of them can come to the proposed church?

Ans: There are more than 150 baptised members of Gossner Evangelical Luther-an Church in Delhi. The list of the members of the G.E.L.Church in New Delhi is enclosed in Annexure 'B'.

Distances of the members of the church and their numbers can be seen on the attached Map. Map of New Delhi in 'C'

There are also about 50 baptised members of Lutheran Church in New Delhi who are at present the followers of Dr.Nirmal Minz of Ranchi. They are also mostly in South Selhi. We expect they would also join our congregation in future once the pastor is posted to New Delhi. The list of the Church members led by Dr.N.Minz is also enclosed separately. In this regard Annexure 'D' may be seen.

During the festivals and special getherings almost all the members will come to the centre. About 100 members are expected to attend in church services on every Sunday.

Q.No.7 Which church will support and maintain the centre ofhouse is purc-hased?

ANS: The house if purchased would be registered in the name of Gossner Evangelical Lutheran Church in Chhotanagpur and Assam - Ranchi. The Congregation at Delhi would be under the Kendriya Salahkari Sabha of the Church. The house will be maintained and managed by the New Delhi Congregation of the Gossner Evangelical Lutheran Church.

Q.No.8 Who will give the pay of the Pastor?

ANS: Our proposal envisages a self maintainable arrangement - i.e. we propose to obtain or buy a house, part of which can be let out on rent basis. The income from the part of the house should be sufficient to meet pastor's salary, maintenance of the house and other expenses. Please see annexure 'E'.

Q.No.9 What activities will take place in the centre? We will not bear the expenses of the activities.

ANS: The following activities will take place in the centre:-

(i) Sunday church service on every Sunday.

(ii) Sunday School on every Sunday for children. Sunday School

..../_

Gossner Mission

for children was tried on several occassions but due to various factors like absence of strong focul point of church members it had to be discontinued.

(iii) Prayer meetings on every Second Saturday of the month. At the moment the same is held at members residences in turn due to lack of central place of assembly.

(iv) Place for any meeting, reception to church dignitaries Bible studies etc.

(v) To hold committee meetings.

2. Two rooms of the same floor will be the residence for the pastor.

3. One floor would be completely rented out. Rent of the ~~fl~~ floor would range from Rs.1500/- to Rs.2000/- per month.

For the above said activities we would not be needing any financial help from any body.

Q.No.10 Documentary proofs like photos, reports may be given.

ANS: (i) Photos taken during the visit of Pastor Kriebel and Dr.Grothaus to our Congregation are attached.

(ii) Copy of the Annual Report of the Congregation for the year 1981-82 is attached in Annxure - A.

(iii) Copies of news letters "Gossner Church Members in New Delhi" are attached.

Q.No.11 Problems of the members in the big cities like Delhi.

ANS: Members of the G.E.L.Church ~~xxxxxxxxx~~ are facing various type of problems in Delhi -

Economic problems: Most of the G.E.L.Church members in Delhi are employed in low paid Central Government offices. Their monthly income ranges from Rs.500/- to Rs.1000/- per month which is a very meagre amount in the big cities like Delhi. So they are finding much difficulty in supporting their families. Their wives are also semi educated or untrained for any job and so ~~xxxx~~ in every family there is only one earning member.

Social problems: G.E.L.Church members come from the Tribal back ground. They have different language, and are socially backward. They need community centres where they can meet and keep their identity.

Church problems: Due to absence of a strong focul point, the G.E.L.Church members attend the local churches according to their convenience. Many are left out from the purview of the churches and are left without any sheperding. Children are not getting religious guidance as they have no Sunday Schools. Many boys and girls have grown up they need to be confirmed.

..../

Gossner Mission

There are more than 100 members of G.E.L.Church members around Delhi like Utter Pradesh, Haryana, Rajsthan, Punjab and Jammu & Kashmir. They do often visit Delhi on various official and private visits. If Congregation is well established in New Delhi and a pastor is posted he would occassionally visit them and give themmpastoral care. They would also meet us in New Delhi when they visit New Delhi.

———

Gossner Mission

Annex. A

"COPY "

ANNUAL REPORT OF GOSSNER EVANGELICAL LUTHERAN CHURCH CONGREGATION, NEW DELHI FOR THE YEAR 1981-82. Dated 7-3-1982.

I welcome all the brothers and sisters by saying "Yesusahay". Firstly I would like to thank all the brothers and sisters of G.E.L.Church of Delhi and all the Executive Committee Members of G.E.L. Church Congregation without whom this annual report could not have been prepared. Nextly I thank our patron Shri N.E.Horo,M.P. whose residence, valuable suggestions and cooperation were always available to us and due to which our congregational activities could go so smoothly.

I have devided my report in separate headings so that light can be thrown on all the subjects of our activities.

I. INTRODUCTION:

There are about 50-60 Gossner Church families in Delhi and their total population comes more than one hundred. Till August 1980 some of the brothers and sisters of this church were worshiping together in the Community Hall at R.K.Puram, Sector-II without any feeling. Rest of them were attending the churches of Free Church, Parliament Street and Free Church, Green Park according to their convinience. There was an executive committee of Gossner Church members also. Mean while some of the members of the Gossner Church issued an invitation for church service on 31st August, 1980 at R.K.Puram, Sector-II Community Hall to welcome the Bishop Dr.Nirmal Minz of so called North West G.E.L.Church. In this Shri Santosh Jojowar the Vice President and Shri Mohan Roy Dungdung, Secretary of the committee objected to it. Both of them then called for a prayer meeting on 12-10-80(Sunday) at 7 Windsor Place to all of the Gossner Church members of Delhi. In this prayer meeting the supporters of the so called North West G.E.L.Church members did not participate. Shri Royapudi the Secretary of the Delhi Evangelical Lutheran Church was also present in this meeting. During this meeting Shri Jojowar and Shri Dungdung told the members that many executive committee members were taking decisions in closed doors and were acting accordingly. Both of them were always segregated. After hearing them it was decided to set up a separate executive body of all the supporters of K.S.S. And accordingly an ad-hoc executive body was formed with following office bearer:

President	:	Shri Nabin Mundu
Vice President	:	Shri Binod Surin
Secretary	:	Shri Mohan Roy Dungdung
Treasurer	:	Shri Santosh Jojowar
Members	:	S/Shri Salan Surin
		Naman Soy
		Kalyan Dungdung

Sixteen persons were present in this meeting

Gossner Mission

../2

contd.page

II. MEETINGS:

Now I would like to give you some details of the workings of the executive body and the congregation that took place during 12-10-80 to 31-12-81 in the prayer meeting held on 12-10-80. It was decided that congregation will meet again at 7 Windsor Place on next Sunday on 19-10-80 and we will decide about the future Sunday services, mean while it should be enquired whether Dr.Salim Sarif, Pastor of Free Church, Parliament Street will allow us to worship in his Church according to the service order of our Lutheran service order. Next Sunday on 19-10-80 we all met in church service at 7 Windsor Place. During this church service it was told to the congregation that Dr.Salim Sarif is agreeing to the proposal of conducting the Hindi Church Service in Free Church according to the Lutheran Church Service order. He also agreed that all the visiting pastors from G.E.L.Church, Ranchi would be allowed to conduct the Church Service in the Free Church. The congregation then decided to start Lutheran Church service order in Free Church from the next Sunday. Accordingly the congregation started the church service in the Hindi service of Free Church, Parliament Street according to the Lutheran Church Service Order from 26-10-1980. In this church service there were total 57 persons including some members of the Free Church. After this many executive committee and congregational meeting took place whose details are given below:

On 30-11-80 Sunday a congregational meeting was held and it was decided to organise a tea party on 28-12-80 on the eve of X-mas.

On 8-2-81(Sunday) at 2.00 P.M. a general body meeting of Gossner Church members was held at 7 Windsor Place. 20 members were present in the meeting. During this meeting the ad-hoc executive body was made permanent body and Shri Almon Surin was included as Assistant Secretary in the executive committee. It was also decided to make a reception committee to receive Dr.Grothaus who is comming to New Delhi. Same day a reception committee was formed with Shri Binod Surin as the Chairman. Other members of the committee were Mr.Naman Soy, Mrs B.Mundu and Mrs.A.Surin.

On 15-2-81(Sunday)a joint meeting of executive committee and the Reception Committee was held at 7 Windsor Place where detailed discussion were held on the reception of Dr. Grothaus.

On 12-4-81(Sunday) Congregational meeting was held after the Hindi church service. This meeting was attended by 60 persons. During this meeting it was decided to organise a tea party on 19-4-81 on the eve of Easter.

...../3

Gossner Mission

contd.page

On 26-4-81(Sunday) an Executive Committee meeting was held after the church service. During this meeting discussion was held on the letter of Rev.Sursh Toppo. It was decided to send the "Mandli Paisa" of Delhi Gossner Church members to the North West Anchal of G.E.L.Church.

On 27-9-81(Sunday) a congregational meeting was held after the Hindi service. In this meeting it was decided to run a stall on 15-10-81 on the eve of "Thanks giving Day" of the Free Church. We will sell Arisa and Rose Cake etc. in this stall.

On 4-10-81 a general body meeting of the Gossner Church Congregation was called. Many few members attended in the meeting inspite of that it was decided to organise "MISSION DAY" on 2-11-81 at Mahadeo Road.

III. CELEBRATIONS AND COMMUNITY GATHERINGS:

During the year 1980-81 we organised many celebrations details of which are given below:

On 28-12-80(Sunday) a 'X'-mas party was arranged for the worshippers of the Hindi Service of Free Church. X-mas sweets were distributed and children were given ~~presents~~ the X-mas presents through Shri N.E.Horo,M.P. Presents were arranged by the Free Church.

On 19-4-81(Sunday) a tea party was arranged for the worshippers of Free Church Hindi Service. Expenses of this party were met by the members of the Gossner Church.

On 11-7-81(Saturday) on the ocassion of Gossner Church Autonomous Day we had a spcial gethering at 1650,Laxmibai Nagar the residence of Shri Ambruzius Minz. Special prayer was made for the peace in the Gossner Church.

On 2-11-81(Monday) at 5.00 P.M., Gossner Church foundation day was observed at 2 Mahadeo Road. Rev.K.Kamhalz and Rev.Salim Sharif and Rev.V.Gazan were invited to attend the celebration, but they could not come. The foundation day was observed with great enthusiasm and there was also an arangement of a community dinner. 40 persons were present in the celebration. Collection of that day which was Rs.52/- was sent to the K.S.S.

27-11-81(Sunday) 'X'-mas gathering was arranged in Free Church where lunch was provided to the members. Presents were given to the children.

IV. CHURCH, HOLY COMMUNION, BAPTISM AND OTHER PASTORAL SERVICES:

Our Gossner church members are the associate members of the Free Church.From 26-10-80 we have been give permission to run the church service order in the Free Church, Parliament Street according to the Lutheran Church Service Order. This we are doing every Sunday and we use the 'Sakshivani' as the hymn book. We take the services of

...../4

Gossner Mission

contd.page

Holy Communion, Baptism etc. from the pastor of the Free Church, Parliament Street.

From 21-2-82(Sunday) Holy Communion is now given in Hindi Service also.

V. PRAYER MEETINGS:

We arrange prayer meetings on every second Saturday of the month. Prayer meetings were held in several places in the residences of Gossner Church members. During these prayer meetings we study the Bible. Last year we concertrated our Bible studies on the 1st and 2nd Chapter of Isaiah. Mrs.B.Mundu leads the Bible study. Collection of the prayer meeting are deposited in the general fund of the congregation. Uptill now we had prayer meetings in 8 places.

VI. OUR GUESTS:

Time to time some Gossner Church authorities and other concerned dignitories visited us and we gave them reception. Following are the some of the visitors:-

On 20-10-80: On the invitation of the Secretary of Delhi Evangelical Lutheran Church myself and our Secretary met the office bearers of the United Evangelical Lutheran Church of India at Y.M.C.A. centre, Mansingh Road. They gave stress in the unity of lutheran members in Delhi.

On 27-2-81(Friday) at 5.30 P.M. at 7 Windsor Place we gave grand reception to Dr.Hans Grothaus and to Mr.& Mrs.Young. About 70 persons were present. During this meeting Dr.Grothaus was handed over a copy of the "GOSSNER HOUSE PROJECT".

On 22-3-81(Sunday) Rev. Suresh Toppo conducted our church service at Parliament Street Free Church and was our guest on that evening. He also gave baptism to the daughter of Mr.& Mrs.Vijay Guria.

On 26-3-81 While Dr.Grothaus was returning to Germany from Ranchi met me in New Delhi. He informed us about the developments in the Church of Ranchi.

On 10-5-81(Sunday) ~~While Dr.Bage was~~ Rev.K.Kamhalz preached in our Hindi Congregation.

On 6-9-81(Sunday) While Dr.Bage was returning from Germany to Ranchi met me in New Delhi. He informed that Rev.P.D.Soreng has resigned from the office of Pramukh Adhyaksh and so he is returning to Ranchi.

VII. SUNDAY SCHOOL:

From 18-1-81 we had started Sunday School for the children at Hindi congregation. Hut we had to close the school after 4-5 Sunday as

...../5

Gossner Mission

contd. page

children did not come for Sunday School. With your co-operative Sunday School can again be started.

VIII. HOLY BAPTISM :

Lat year baptism was given to the sons and daughters of the following Gossner Church members:-

On 22-3-81(Sunday) Baptism was given to the daughter of Vijay and ~~MR~~ Nelan Guria by Rev. Suresh Toppo.

On 9-8-81(Sunday) Baptism was given to the daughter of Unil and Karuna Guria by Rev. Salim Sharif.

On 13-12-81(Sunday) Baptism was given to the son of Naman and Bineeta Soy by Rev. Salim Sharif.

IX. SERVICE TO SICK:

Last year daughter of Shri Paulus Purty had burn accidentaly and had to be admitted to hospital several times. In the same manner brother Eric Guria, Brother John Topno and sister Nirmala Minz were suffering from various deseases. Some of them were admitted in the ~~xkm~~ Hospital. During their illness we prayed for them in the church congregations and in prayer meetings. Many a times our church members visited them in the hospital and in their residences.

X. FINANCIAL HELP TO THE MOTHER CHURCH:

The church service collections on 19-10-80(Sunday) which was held at 7 Windsor Place was remitted to the Treasurer of Kendriya Salahakari Sabha. The Mandli Paisa of 1981 which was collected from the Gossner Church members of Delhi was sent to the North West Anchal of our church. Like wise the collections of Rs.52/- of "Church Foundation Day" which was held on 2-11-81 at 2 Mahadeo Road, New Delhi was sent to K.S.S.

XI. HELP TO FREE CHURCH:

The sunday church collections and monthly contributions are given to the Free Church. During the "Thanks Giving Day" of the Parliament Free Church on 15-10-81 we managed a stall from our Hindi Congregation. We sold "Arisa","Rose Cake" and other sweets in this stall. Our total selling on that day was Rs.135/-. Besides this we have donatted six Sakshivanis to the Free Church by the members of

...../6

Gossner Mission

6ontd.page

the Gossner Church of New Delhi.

XII. OUR PROJECTS:

On 18-2-81 we have submitted a project of Gossner House, New Delhi to the K.S.S. We also informed to Dr.Gothaus in this subject. On 6-9-81 while Dr.Bage visited New Delhi we had reminded him regarding the project. The project is for Rs.22 Lakhs (Rupees Twenty two Lakhs). There is the provision of purchasing a big building in this project in which a guest house and a school can be accommodated.

XIII. THE SOURCES OF INCOME OF THE CONGREGATION:

Collection of Rs.3/- per month per earning member has been fixed to meet our organisational expenses. We also take offerings during the prayer meetings to meet the expenses. Account of our income and expenditure is with our Treasurer.

I thank you all for hearing my report patiently. I hope our congregation will grow and many brothers and sisters of Gossner Church will join hands with us.

Yours servant in the name of Christ,

Sd/- N.MUNDU
7/3/82
PRESIDENT
GOSSNER EVANGELICAL LUTHERAN CHURCH
NEW DELHI.

Gossner Mission

Annexure-'B'

LIST OF THE MEMBERS OF THE G.E.L. CHURCH AT NEW DELHI

AREA	Sl No.	Head of the Family member	Adults	Children	Total
Motinagar	1	Bixal Bading	2	3	5
Prasad Nagar	2	Naman Soy	3	2	5
-do-	3	B.B.Kindo	2	-	2
Kingsway Camp	4	Jolen Kandulna	2	2	4
Ravindra Rangshala	5	Shri Matian Tiru	1		1
		" Samuel Lakra	1		
		" Suleman Bhengra	1		1
		" John Lugun	1		1
		" Masih Prakash Guria	1		1
		" Walter Guria	1		1
		" Mash Das Toppo	1		1
		" Prabhu Sahay Minz	1		1
		" Jaimasih Topno	1		1
		" Ranjan Aind	1		1
		" Nicholas Tirky	1		1
		" Nelson Toppo	1		1
		" Paulus Surin	1		1
		" I Kandulna	1		1
		" Samuel Lakra	1		1
		" V.M.N. Barla	1		1
Vasant Lane	6	Mrs.E.Herenz	1	1	2
-do-	7	A.Lakra	2		2
Bhagwandas Road	8	Magdali Topno (Miss)	1		1
Mandir Marg	9	Paulus Purti	4	4	8
Rajouri Garden	10	Manohar Kujur	2	4	6
Mahadeo Road	11	N.E.Horo	4		4
President Estate	12	Patras Sanga	1		1
-do-	13	Shanti Prakash Jojo	1		1
Chanakyapuri	14	Abinash Lakra	1		1
Moti Bagh	15	Anmol Surin	2		2
-do-	16	Unil Guria	2	1	3
Sarojini Nagar	17	John Topno	3	6	9

Gossner Mission

Contd.page

1	2	3	4	5	6
Lakshmibai Nagar	18	Mr.A.Minz	2	3	5
Lodi Colony	19	Junas Baa	2	2	4
Nanakpura	20	Miss Abha Toppo	1	1	1
R.K.Puram	21	Mr.Salan Surin	1		1
-do-	22	Mr.Prem Chand Tigga	4		4
-do-	23	Mr.Rathwal Kujur	2		2
-do=	24	Mr.Binod Surin	2	3	5
Green Park	25	Mr.O.W.Tirky	5		5
Andrews Ganj	26	Mr.Nabin Mundu	5		5
Sadiq Nagar	27	Mr.Prem Prakash Lakra	2		2
-do-	28	Mr.Santosh Jojowar	2	3	5
Srinivas Puri	29	Kalyan Dungdung	2	4	6
Garhi	30	Mr.M.R.Dungdung	2	2	4
Saket	31	Mr.Eric Guria	2	3	5
-do-	32	Mr.Sem Topno	2	3	5
Govindpuri	33	Mr.Walter Hurad	2	1	3
-do-	34	Mr.Ratan Minz	2	1	3
Khichripur	35	Mr.Naman Kongari	1		1
Videsh Sanchar Enclave	36	Mr.Niaran Guria	3	3	6
M.M.T.C.Colony	37	Mr.Biraj Minz	2	2	4
Munirka	38	Mr.Marshal Guria	2		2

Gossner Mission

- C -

TOURIST

GUIDE

DELHI

NEW DELHI

With - **Latest**

ROAD MAP

(Appproved By The Govt. of India)

D.T.C. Bus Routes

TOURIST PUBLICATION

DELHI-110006.

Phone : **250863**

1983

Price Rs. 3-00

Gossner Mission

TOURIST ROAD MAP OF DELHI

(LATEST)

PRODUCED BY: TOURIST PUBLICATION

7, Shankar Terrace

Fountain, Chandni Chowk, DELHI

Scale: 1 Cm. = 500 Metres

MTS. 1000 500 0 1 2 KM

DELHI
IX TH ASIAN GAMES-1982
VANUES

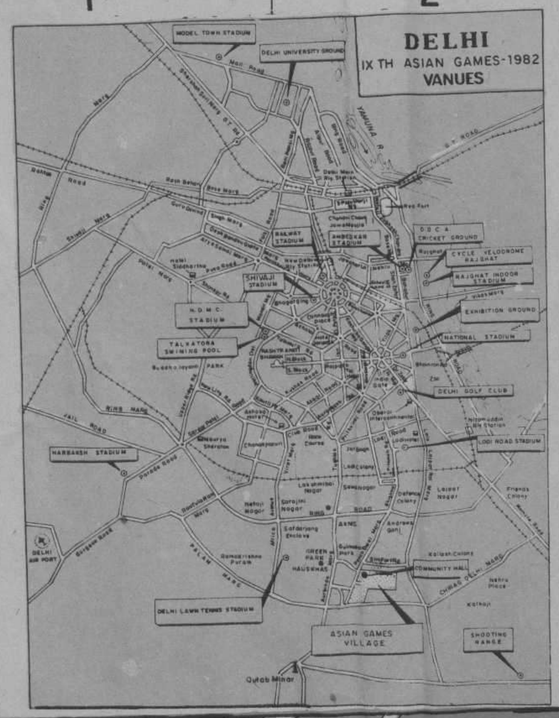

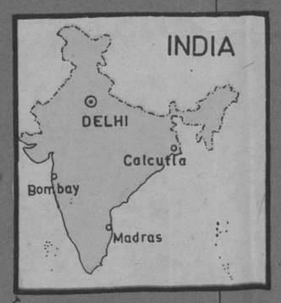

Gossner Mission

CONNAUGHT PLACE

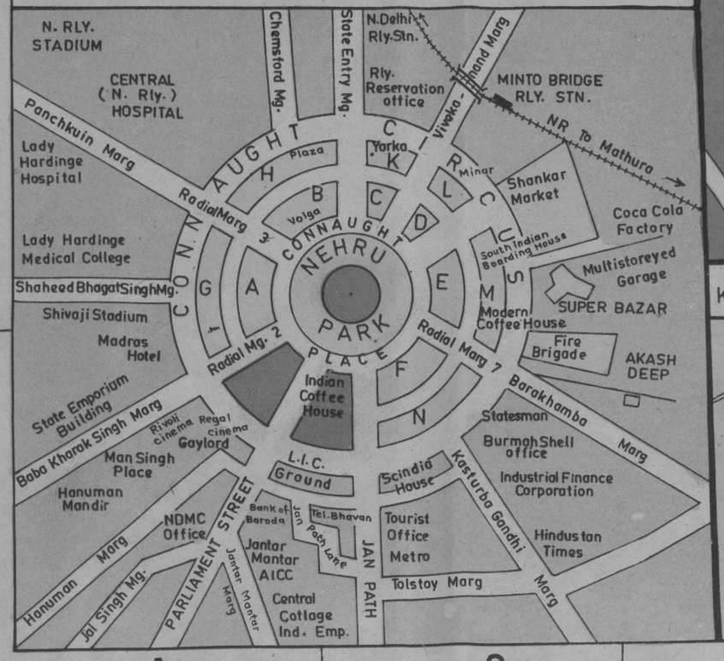

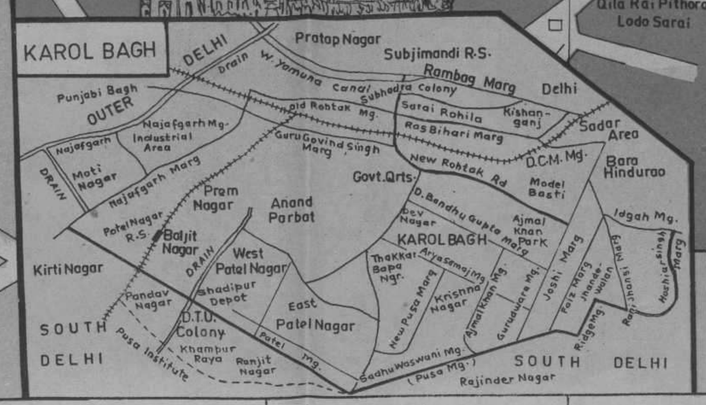

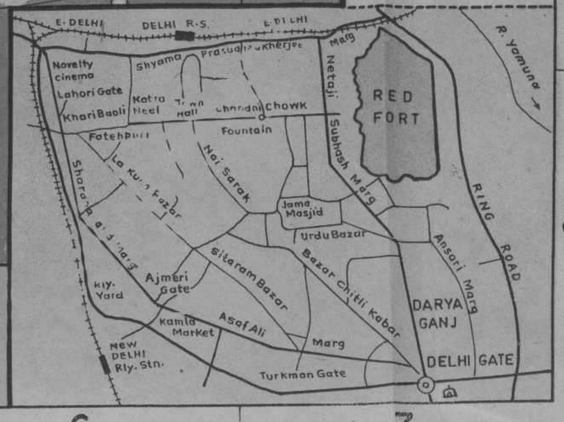

THE MAP IS PUBLISHED WITH THE PERMISSION OF THE SURVEY OF INDIA VIDE LETTER NO. TB. 533/62-A-3/3-930, DATED 6-2-78

BASED UPON SURVEY OF INDIA MAP WITH THE PERMISSION OF THE SURVEYOR GENERAL OF INDIA.
THE TERRITORIAL WATERS OF INDIA EXTEND INTO THE SEA TO A DISTANCE OF TWELVE NAUTICAL MILES MEASURE FROM THE APPROPRIATE BASE LINE.

© GOVERNMENT OF INDIA COPYRIGHT,

PRINTED IN INDIA
at Mini Printers, New Delhi

Gossner Mission

PIN CODES OF POSTAL DELIVERY ZONES

Name af P.O.	Pin Code No.	*Name of P.O.*	Pin Code No.
New Delhi HO	110001	Shakurbasti RS	110034
Indraprastha HO	110002	Inderlok	110035
Lodi Road	110003	Alipur	110036
Rashtrpati Bhawan	110004	Gurgaon Road	110037
Karol Bagh	110005	A.F. Rajokri	110038
Delhi G.P.O.	110006	Bawana	110039
Malka Ganj	110007	Narela	110040
Patel Nagar	110008	Nangloi	110041
Kingsway (G.T.B. Nagar)	110009	Badli	110042
Delhi Cant	110010	Najaf Garh	110043
DHQ	110011	Badarpur	110044
IARI	110012	Palam SO	110045
Hazrat Nizamuddin	110013	Nangal Raya	110046
Jangpura	110014	Arjan Garh	110047
Ramesh Nagar	110015	Greater Kailash	110048
Hauz Khas	110016	Andrews Ganj	110049
Malviya Nagar	110017	General Manager, Telephones Eastern Courts	110050
Tilak Nagar.	110018	Krishna Nagar	110051
Kalkaji	110019	Ashok Vihar	110052
Okhla Industrial Estate	110020	Civil Lines	110054
Chanakya Puri	110021	Swami Ram Tirth Nagar (Jhande Walan)	110055
Ramakrishna Puram	110022	Shakurbasti Depot	110056
Sarojini Nagar HO	110023	Vasant Vihar	110057
Lajpat Nagar	110024	Janak Puri	110058
Jamia Nagar	110025	Uttam Nagar	110059
Punjabi Bagh	110026	New Rajinder Nagar	110060
Rajouri Garden	110027	Chirag Delhi	110061
Naraina Ind. Estate	110028	Madangir	110062
IIT Hauz Khas	110029	Pashimpuri	110063
Mehrauli	110030	Mayapuri	110064
Gandhi Nagar	110031		
Shahdara	110032		
Panch Vati	110033		

Gossner Mission

Annexure-'D'

LIST OF G.E.L.CHURCH MEMBER IN NEW DELHI WHO ARE NOW SUPPORTER OF DR.NIRMAL MINZ.

Sl.No.	Head of family	Location		No.of members
1.	Shri Chonhas Minz	Laxmibai Nagar		2
2.	" Sunil Dungdung	Netaji Nagar		2
3.	" Manohar Kerketta	Nanakpur	3 + 3	6
4.	" Chiras Tiga	Munirka	3 + 3	6
5.	" O.A.Pana	Sadiq nagar	2 + 3	5
6.	" Milan Lakra	Sarojini Nagar		1
7.	" Christopher Dungdung	Saket	2 + 1	3
8.	" Subhas Lakra	R.K.Puram		3
9.	" Dhan Masih Tirky	R.K.Puram	2 + 4	6
10.	" Moxan Tirky	Timarpur		1
11.	" Charles Ekka	Timarpur	2 + 1	3
12.	" Joriel Ekka	-do-	2 + 2	4
13.	" Sushil Kulu	Saket	2 + 2	4
14.	" Kalon Tiga	-do-		1

Gossner Mission

Annexure-E .

The statement of Income and Expenditure of the proposed Pastor's residence.

Monthly Incomes

1. House rent...	Rs.1500.00
2.Collections from members...	Rs. 250.00
3. Sunday offerings..	Rs. 100.00
Total	Rs.1850.00

Monthly Expenditures

1. Pay of the Pastor	Rs. 600.00
2.Touring allowances of the Pastor...	Rs. 200.00
3.Hospitality charges..	rRs. 50.00
4.Electricity & water Charges.	Rs. 100.00
5.Maintenance cost	Rs. 200.00
6 .House tax.	Rs. 350.00
Total	Rs. 1500.00

Monthly Income..... Rs.1850.00
Monthly Expenditure Rs.1500.00
Balance..... Rs. 250.00

Gossner Mission

GOSSNER CHURCH MEMBERS IN NEW DELHI

(For private circulation only)

Monthly Editor:- Shri Sem Topno

Year 1 Issue No.1 June 1982

MISSION: The objective of bring ing out this News Letter is to be get informed of various activities that usually take place in the congregation and other events related to its members so that the flock may feel as members of a family in Christ. The congregation has number of plans and programmes to execute for which participation of all the members is required. I hope this news letter will be welcomed by all members of the congregation.

PR-AYER MEETING

New Delhi: 8-5-82 - Prayer meeting of the Church members of New Delhi was held at 2 Mahadeo Road the residence of Shri N.E.Horo,M.P. at 4.00 P.M. The Prayer meeting was led by Shri N.Mundu. As usual Bible discusion was held during this prayer meeting which was led by Mrs.B.Mundu. The subject of disscussion was "Who is Adam". The participant of this prayer meeting were S/Shri Salan Surin, Sem Topno,Nitir Horo,Lucas Dhan and Oman Marsal. The members took much interest in the discussion. During this prayer meeting songs from Sakshivani were sung and offering were received. Such prayer meeting usually take place every second Saturday of the month. All the G.E.L,Church members are encouraged to come in the prayer meetings.

WHO IS ADAM

During the prayer meeting ~~which~~ the subject of disscussion was "Who is Adam". All the members who att ended the prayer meeting expressed their views on the subject. It was then summarised that Adam is the first man; Adam was made in resemblance of God;Adam committed sin;Adam tried to save himself from the sin; Adam saw the first death when deer was killed for his cloth;

Our next topic of discussion for next prayer meeting will be "Who is Kain".

REV.BIXAL TIRKEY VISIT NEW DELHI:

New Delhi: 9-5-82. Rev. Bical Tirkey,Professor of Gossner College,Ranchi visited New Delhi on his return journey to Ranchi from Rajpur. He was the guest to the Hindi Service of Free Church,Parliament Street. He gave message to the congregation of 'Love of God'. He also visited some of the families including the residence of Shri N.Mundu our President and the residence of Shri Dhan Masih Tirkey at R.K.Puram. During his talks he told that the division of the G.E.L.Church is final.

Miss.PARUL MINZ TAKES CONFERMATION:

New Delhi; 9-5-82, Miss. Parul Minz 17 of 1650 Laxmibai Nagar,New Delhi,daughter of Ambruzius and Nirmal takes confirmation today at the Free Church,Green Park. She celebrated her confirmation by organising a dinner party at her residence,/largely attended by her near and dears ones. /which was

CONGRETULATIONS TO CHILDREN:

New Delhi; 17-5-82. Final examinations of our children are over during the month of May and most of them have been promoted to the higher classes. Congretulations to them on their success. Few successful childrens are - Km.Parul Minz,classXi, Oman Marshal Mundu,Class-XX

Gossner Mission

Km.Mery Purti,Class-X
Km.Magdali Purti,Class-IX
Mr.Kushal Purti, Class-VII
Archna Guria, Class-VI,
Ravi Guria, Class-IV,
Km.Sandhya Minz, Class-VI
and Sereng Alva Topno,
Class-V.

RECOVERY FROM ILLNESS:

Mr.M.L.Nag's mother-in-law of Sadique Nagar,Sector-II, Type II,Qr.No.646 was lying in bed during the the month of April & May. She was admitted in the Holy Family Hospital and she,with the grace of God, is now able to move about.

OUT FROM DELHI:

During the summer when the School going children get vacation, many of our brothers for visits to their dear relativs at Ranchi. During this summer too, Mr.Naman Soy & family, Mr.Paulus Purty and family and Binod Surin and family are out from Delhi. It is highly regretted that we are missing them during this summer vacation.

VISITING ABROAD: Mrs. B.Mundu has been invited by the Director, Gossner Mission, Berlin for a friendly visit to the Lutheran Congregation there in Germany. She is likely to leave India in the second week of June,1982. She is now waiting for the necessary documents from the Government.

ANNUAL MEETING: The Annual general meeting of the G.E.L.Church Congregation,Delhi, was held on 7th March,1982 at 2 Mahadeo Road New Delhi. It was attended by the followings - S/Shri N.E.Horo, Patron, Naman Soy, Rakhwal Kujur, Niaran Topno,Binod Surin, Nitir Horo, Salan Surin, Anmol Surin, Km.Rosolin Lakra, Smt.Bahalen Mundu, Mrs.Nimi Purti, Mrs.Binita Soy, Km.Magdali Purti,Mrs.Mairavkar and two guests. The meeting was presided over by Mr.N.Mundu, the President of the congregation. The meeting started with a prayer.

In the absence of Secretary, the annual report was read out by the President. The Treasurer's report could be presented for he could not attend the meeting due some personal problem. Shri N. Mundu, President and Binod Surin, Vice President were deputed to help the Treasurer's work in the preparation of his report. In the meeting it was decided that office bearer of the previous year's will continue to function for the year 1982-83 too, and so no election for new office bearers took place. It was observed that Secretary is not properly looking after his work, so it was decided that Assistant Secretary will function as the Secretary. As for the Treasurer it was decided that Vice President will dook after the work in addition of his work for the year of 1982-83. The meeting also decided to maintain a family record Register of the G.E.L. Church members, Delhi.

Regarding the Gossner House Fund, it was decided that executive committee should convene a meeting and descuss the matter in details.

The advice of Dr.Salim Sharif and Shri V.Ghajan of Free Church Parliament Street,New Delhi to the members of G.E.L.Church, to conduct the Hindi Service by the members of G.E.L.Church themselves for three Sunday of the month's were conveyed to which the meeting agreed to take up the responsibily gladly. The meeting was over with song and prayer.

PRESIDENT ASKED TO RESIGN :

It is learnt that Shri Mohan Roy Dungdung, Secretary of the G.E.L.Church Congregation, New Delhi has demanded the resignation of Shri Nabin Mundu, the President of the G.E.L.Church Congregation,New Delhi. In his letter dated the 24th May,1982, addressed to the President, he has alleged that Mr.Mundu has faild to fulfull the wishes of the G.E.L.Church members,Delhi. He blamed that Shri Mundu is sticking to the Free Church, Parliament Street and allowing all the tithes and offering to go to the Free Church. He is neglecting the needs of call of the mother church. He opine that "many churches or denomination are merely for enhancing their lists of co-memberships for show-gain before foreign offices and world churches" for their material gain.

Gossner Mission

GOSSNER CHURCH MEMBERS IN NEW DELHI
(For private circulation only)

MONTHLY — Editor: Shri Sem Topno

Year 1 — ISSUE No.2 — JULY, 1982

VISIT BY K.S.S.REPRESENTATIVE :

Shri Paulus Topno, Secretary and Rev. Suresh Toppo, Adhyaks, G.E.L.Church, Ranchi, visited New Delhi from 12-6-82 to 15-6-82. During this period they had several engagements in New Delhi.

RECEPTION TO GUESTS:

A reception was accorded to these church leaders on 13-6-82, at 4 P.M. at 2 Mahadeo Road, New Delhi. The ceremony was delayed a little as Shri Paulus Topno and Shri N.E.Horo had another engagement prior to this and the ceremony could start only at 6 P.M. with hymn and prayer. The President of the congregation, Shri N.Mundu, then welcomed the guests and introduced to them with other members of the congregation. He reported that G.E.L.Church members of Delhi are presently worshipping in the FREE CHURCH, Parliament Street and in FREE CHURCH, Green Park, New Delhi. Few others are attending other local churches according to their convenience, but since last two years, most of the G.E.L.Church members are attending the Free Church, Parliament Street which is conducted according to the Lutheran Church Service Order. To become a full fledged congregation, a Pastor and place of worship is a dire need. The guests then were requested to speak about the purpose of their visit to which the members are eager to know it.

Shri P.Topno the Secretary, said that they have come to see the members of G.E.L.Church in Delhi and would also like to know about the members located in Military Centre at Kotah. He regretted that they cannot appreciate the acceptance of "LAY READER'S LICENCE" by Shri N.Mundu as given by Bishop of Delhi, CNI, because Lutheran members do not require licence to give sermon, Baptism, house visit and sick etc. He offered his advice that Mr.Mundu or any body be given ordination of Pastorship after undergoing and the completion of short pastor training.

However, the projects prepared by the members of Delhi, was much appreciated.

Rev.S.Toppo said that there is nothing wrong in layman wearing cassock while conducting a church. He is proposing to send a Pastor from N.W.Anchal to Delhi, but the question is how his expenses will be met and would like to see all the projects of Delhi are approved. He is also trying to send the Pastor to Delhi regularly.

Shri N.E.Horo said that we the members of G.E.L.Church in Delhi, are trying to solve our problems. No pastor can regularly come to Delhi for our pastoral needs. Mr.N.Mundu, though licence given by the Bishop of C.N.I. is working among the G.E.L.Church members. KSS has neglected the people of Delhi and though projects have been sent to Ranchi long back, nothing has been done. Once projects are worked out, we can worship in our own houses and we can support the pastor.also.

Mr.N.Mundu read out the portion of a letter written to him by Dr.M.Bage, Pramukh. The lines are "The fact is that, the pastor of Free Church, New Delhi has no longer an authority to look after the G.E.L.Church members. The authority which was given to him during my earlier Pramukhship, was superceded by a later action of the KSS." He then, remarked that that since last two years we are worshipping in Free Church according to the G.E.L.Church Order and the Pastor of Free Church have been kind enough to allow us. We have all the time informed members of KSS about this. Rev.P.D.Soreng, Dr.M.Bage, Rev.S.Toppo etc. are aware of about it. We have also mentioned this in our project but none bothered to inform us this decision of the KSS. When we have already gained something Pramukh all of a sudden communicated the decision of the KSS. Such letters were also written to Rev. Salim Sharif, the Pastor of the Free Church also. This has put us in a very awkward position. This is like throwing out from a house without making alternate arrangements. This statement was supported by other members also. Later an open letter signed by twenty members was given to Shri P.Topno and Rev.S.Toppo regarding

Gossner Mission

the views of Church members of Delhi. On it there was a request to KSS to post a Pastor and arrange place of worship for the G.E.L.Church members of Delhi. Till such arrangements are not make they will be permitted to continue their church service in the Free Church, C.N.I. A request was also made to keep the Congregation of Delhi under KSS and the projects also be processed early.

The meeting ended with a prayer.

The following were present in the reception meeting:-

Shri Ambruzius Minz, John Topno, Eric Guria, Nitir Horo, Lucas Dhan, Niaran Topno Prem Prakash Lakra, Walter Hurad, Arun Prabhat Kujur, Anmol Surin, N.E.Horo, C.D. Lugun, [redacted], Mrs.Lily Topno, Anjubala Kujur, Mrs.Yasmin Guria, Miss.Magdali Topno etc.

COMMUNITY LUNCH:

In honour of the guests, the G.E.L. Church members of Delhi organised a community lunch on 13-6-82(Sunday) at 2, Mahadeo Road, New Delhi. It was served in time at 1.30 p.m. Thanks to maneger and members who took the burden of arranging the lunch.

ACKNOWLEDGEMENT TO PROPOSALS:

In his letter dated 8-6-82, Dr.M.Bage Pramukh Adhyaks has acknowledged the receipt of two projects "GOSSNER HOUSE, New Delhi and CHHOTANAGPUR CHRISTIAN WOMEN's HANDICRAFTS CENTRE, New Delhi". He has requested to send the endorsement of the members of G.E.L.Church, Congregation of New Delhi.

LETTER FROM PRAMUKH ADHYAKS:

Dr.M.Bage, Pramukh Adhyaks of G.E.L. Church, Ranchi has written a letter to Shri N.Mundu, President of the G.E.L. Church Congregation, New Delhi on 26-5-82. The content of the letter is as follows:-

Dear Mr.Mundu,

Thank you for your letter of 30-4-82. I was infact expecting letter from New Delhi in this connection.

Dear Nabin, I am surprised that neither you nor Rev. Salim Sharif informed us here prior to giving you the Lay Reader's Licence. The reason may be that there seems to be some misunderstanding about the policy and decision the KSS adopted at different times as regards our members of Delhi. Yester day, I received a letter from Mr. Dundung which I am replying to-day with a copy of the letter to you. The fact is that, the Pastor of the Free Church, New Delhi, has no longer an authority from us to look after the G.E.L. Church members. The authority which was given during my earlier Pramukhship was superceded by a later decision of the KSS. Although I was not in the KSS, I whole heartedly endorse it becouse we have to act according to the decision of the KSS takes from time to time. Thus our church members of the Free Church as well as of the G.E.L. Church are expected to be the members of the G.E.L. Church, New Delhi after the KSS has decided to establish a G.E.L. Church Congregation at New Delhi.

As regards the licence, you have been given by the CNI Bishop, I shall write you after Rev. S. Toppo and Mr. P. Topno who are visiting New Delhi soon, come back with detailed information of the situation there. I shall, however, request you to take only ~~speech~~ such action which will help in maintaining anity among the G.E.L. Church members at New Delhi.

Yours sincerely,

VISITING ABROAD:

On the invitation of the Director of Gossner Mission, Berlin, Mrs.B.Mundu left for Germany on 11-6-82. She reached Germany safely and is now joining the Lutheran Congregations there. She is carrying the message of good wishes to the Lutheran Congregation of Germany from the G.E.L. Church members of Delhi. She is likely to return to Delhi on 17-7-82.

BIRTHS:

(i) Mrs. and Mr. Santosh Jojowar of 646 (Type-II) Sadiq Nagar, New Delhi has been blessed with a daughter on 3rd June, 1982. Mother and baby both are hale and hearty. Holy Baptism of the baby was held on 15-6-82 by Rev. S. Toppo.

(ii) Mr. Sen Topno and Mrs. Angetius of 12/13, N.B. Road, Saket, New Delhi has been

Gossner Mission

blessed with a son on 6th June, 1982. Mother and baby both are hale and hearty.

PRAYER FOR THE SICK:

Mr. Paulus Purty and his son Kushal and a daughter are in the grip of sever fever and headach since third week of June. They had gone to their native place to see their relatives and friends, but while returning they were afected with the fever. They are presently confined to bed and are under treatment of a docter. We pray for their early recovery.

-.-

Gossner Mission

GOSSNER CHURCH MEMBERS IN NEW DELHI
(for private circulation only)

MONTHLY — Editor : Shri Sem Topno

Year 1 — ISSUE No.3 — August, 1982

PRAYER MEETINGS :

Monthly prayer meeting ofthe G.E. L.Church Congregation of NewDelhi was held on 10-7-82 in the evening at 2 Mahadev Road at the residence of Shri N.E.Horo,M.P. Hymn from Sakshivani was sung and with a short prayer as usual discussion on selected topics from the Bible was held. The topic of discussion at this meeting was "WHO IS KAIN?" All the members participated in the discussion making bare different facts of his character and personality. He was the first in may fields. For instance, he was the first human being who took birth from a woman, he was the first murderer for the killed hisbrother Habil in cold blood and committed sin one after the other. He was naughty lier and selfish. He had no faith in God. He did not repent for his sin and the God punished him by taking away peace from him. This gives us lession that once we are unfaithful to God, we may commit many sins. The meeting ended with a song and prayer. It was attended by Shri N.E.Horo,M.P., Shri N.Mundu, Shri Binod Surin, Shri Naman Soy, Shri Nitir Horo, Mr.Jaynel,Mr.Marsal, Shri Majhi and two more guests.

RETURN FROM ABROAD :

Mrs.B.Mundu, who had been to West Germany in the month of June,1982, to visit the Lutheran Congregation there, returned to New Delhi on 17-7-82, safely. Shrivisited many Lutheran Congregation and also met Rev.S.Krieble, Director of the Gossner Mission, Berlin and Dr.Hans Grothaus atHensburg as well as many other members who are associated with Gossner Mission. During her stay there, she had talks and discussions with the members and found that many persons are not happy with the developments in the G.E.L.Church in India.

PROJECT ENDORSEMENT SENT TO PRAMUKH ADHYAKSH :

Two proposals of project were earlier sent to Pramukh Adhyaks, G.E.L.Church,Ranchi for approval and financial support to these. The two projects are "GOSSNER HOUSE,NEW DELHI" and "THE CHHOTA-NAGPUR CHRISTIAN WOMEN's HANDI-CRAFT CENTRE". Pramukh Adhyaksh had desired an endorsement to these projects from the members of the G.E.L.Church Congregation, New Delhi as he had some doubt of the support by all the members at the acceptance of "Lay Reader's Licence by Shri N.Mundu,President from the Bishop of C.N.I.New Delhi. It is to this effect that an attestation endorsement was forwarded to him signed by more than 41 active members of the G.E.L.Church Congregation of New Delhi,who whole hearted support the projects and Shri N.Mundu for his effort in this regard.

BIRTHS :

Mr. Walter Hurad and Mrs.Roshni Hurad of 752/7 Gobindpuri, New Delhi were blessed with a son on 6-7-82. Both mother and the baby are hale and hearty.

INVITATION FROM ABROAD :

Mrs.L.Guria, Mrs.M.Minz, Mr.W. Khalkho and Mr.N.Kongari of the G.E.L.Church,Ranchi, have been invited by the Gossner Mission to visit the Lutheran Congregation of West Germany. They are leaving India on 18th August,1982 by Air India flight from New Delhi.

Gossner Mission

GOSSNER CHURCH MEMBERS IN NEW DELHI
(for private circulation only)

MONTHLY

YEAR 1 ISSUE No.4 EDITOR: Shri Sen Topno

SEPTEMBER 1982

EXECUTIVE COMMITTEE MEETING: The Executive Committee meeting of G.E.L. Church Congregation, New Delhi was held on 8-8-82, Sunday at 5.00 P.M. at 102, R.K. Puram, Sector-II, residence of Shri Binod Surin, Vice President of the Congregation.

The meeting started with hymn and prayer and it was specially offered for the son of Mr. Binod Surin, who was sick. Deliberations on various items were made in the meeting but much time was given to discussion on organisational matters. Committee observed that Shri M.R. Dundung, Secretary and Shri Santosh Jojowar, Treasurer are not co-operating in the congregational activities since about a year, specifically, they donot attend Executive Committee meetings, General Body meetings and usual prayer meeting and also other functions which are held from time to time. Treasurer is also not showing any account of the congregation. So, it was decided to request them and to give the reason in writing for not co-operating with the congregation.

Other important decisions taken were (i) that account of congregation be opend in Bank; (ii) the monthly news letter "GOSSNER CHURCH MEMBERS" be continued; (iii) the team of four member who are proceeding to Germany, should be recieved by our church members and all possible hospitality be provided to them. The expenditure in this regard be met by the general fund of the congregation and the bill be sent to K.S.S. as desired by them.

The following members were present:- Shri N. Mundu, President, Shri Binod Surin, Vice President, Shri Anmol Surin, Asstt. Secretary, Shri Salan Surin, Committee Member, Shri Naman Soy, Committee member, Shri John Topno, Congregation member, Smt. B. Mundu, Congregation member, Smt. Alice Surin, Congregation member and Shri Hardugan Topno, Guest.

EXPLANATION CALLED FOR FROM THE SECRETARY AND TREASURER: . . .

The Executive Committee of G.E.L. Church Congregation, New Delhi has asked Shri M.R. Dungdung, Secretary, and Shri Santosh Jojowar, Treasurer to give reasons as to why they are not attending congregational church meetings and other congregational activities. They have been told to give the reply by 4-9-1982, so that further action can be taken by the Committee.

VISITING ABROAD: Shri Walter Khalkho and Shri Niral Kongari both are Engineers from Bokaro, Smt. Lily Guria, Head Mistress, G.E.L. Church High School, Chaibasa, and Smt. Mariam Minz, Bethesada College, Ranchi, have been invited by the Gossner Mission, Berlin to visit the Lutheran Congregation there. They reached New Delhi on 16-8-82 from Ranchi on way to Germany. They were recieved at Palam Airport by Mrs. B. Mundu and Shri Nitir Horo, members of G.E.L. Church Congregation of New Delhi. They were given accommodation at 2 Mahadeo Road. The team left New Delhi on 18-8-82 for Germany by Air India flight. They are likely to remain in Germany for about a month and would attend meetings and visit Lutheran Congregations there. . .

Dr. M. Bage, Pramukh Adhyaksh of G.E.L. Church is reaching New Delhi on 2-9-82 from Ranchi on way to Germany. He will be meeting the church members of New Delhi on 2-9-82 evening at 40/2, Andrews Ganj, the residence of Shri N. Mundu, President.

CHURCH SERVICE IN FREE CHURCH - K.S.S. APPROVAL REGARDING:

The Kendriya Salahkari Sabha of G.E.L. Church, in its meeting held on July 21 and 22, 1982, approved the Sunday Church Service of G.E.L. Church members in the Free Church of Parliament Street. During 1972-74, the K.S.S. had given the consent to do Sunday Church Service of G.E.L. Church members independently, but later

..../2

Gossner Mission

it was found that this Congregation has changed its loyalty to the church run by Bishop Dr.Nirmal Minz. Now the supporters of K.S.S. are worshipping in the Free Churches of New Delhi. This action of Gossner members have been approved by K.S.S. The copy of the extract.of decision is given below:-

"Item No.3(g) G.E.L.Church Congregation in New Delhi".

"Report of Shri P.Topno,Secretary, K.S.S. was received. It was noted that there are two groups in the Delhi G.E.L. Church.

(i) Group of those who have associated themselves with the C.N.I Free Church,New Delhi.

(ii) Group of those who are holding Sunday worship services separately.

On this regard, the Samitti noted that the establishment of the G.E.L.Church, New Delhi is fact. But there is no place of worship. Hence those who are associated with the C.N.I. Free Church, may continue to do so.

And those who worship separately, may also continue to do so.

Further resolved that the Projects for a "GOSSNER HOUSE, NEW DELHI" and "CHHOTANAGPUR CHRISTIAN WOMEN's HANDICRAFT CENTRE, NEW DELHI", be endorsed by the K.S.S.

As the quarter for a Paster has not been made available appointment of Rev.R.P.Mundu for Delhi G.E.L. Church be rescinded. However, the North Western Anchal be requested to offer Pastoral services in and around New Delhi G.E.L. Church, preferably in every 2nd month, and the concerned congregations be responsible to bear the travel and other expenses for the visiting Paster".

-.-

Gossner Mission

GOSSNER CHURCH MEMBERS IN DELHI

(For private circulation only)

MONTHLY — EDITOR - SEM TOPNO

Year - 2 — Issue - 1 — MARCH, 1983

EXECUTIVE COMMITTEE MEETING:

Executive committee meeting of G.E.L.Church Congregation new Delhi was held on 20-2-83 at 2 Mahadeo Road,New Delhi. This meeting was attended by Shri N.E.Horo,M.P. Petron of the congregation, Shri N. Mundu,President, Shri Anmol Surin, Secretary, Shri John Topno, Asstt. Secy., Shri Naman Soy,Treasurer, Shri Salan Surin,Member, Shri Eric Guria,Guest member, Mrs.Bahalen Mundu, Member and Mrs. Guria. Shri Binod Surin,Vice President and Shri Sem Topno,Member could not come for this meeting.

The main topics of discussion were visit of Dr.H.Grothaus,Member of Gossner Mission to New Delhi along with his group of Theological students from Germany, Project of Lutheran Community Centre at New Delhi, Annual general meeting and review of the decisions taken during last general and executive meeting. The following decision were made:

(i) Executive Committee members should meet Dr.Grothaus in New Delhi at the earliest available date after his arrival at New Delhi. They should hand him over the project of Lutheran Community Centre.

(ii) Dr.Grothaus and his group be given reception on 27-3-83 at 2 Mahadeo Road by the G.E.L.Congregation.

(iii) Annual General meeting should be held on 9-4-1983 at 2 Mahadeo Road,New Delhi.

(iv) The News Letter Gossner Church Members in Delhi again be started in English as there is difficulty in typing in Hindi.

Further Shri N.Soy,Treasurer was requested to start the monthly collection of arrears and this year's also. Shri Soy also reported that opening of the Bank account in the Bank of Baroda has not yet been matterialised.

VISIT OF DR.H. GROTHAUS AND PARTY:

It is learnt that Dr.Grothaus the member of the Gossner Mission Board is visiting India from 28-2-83 with his wife and group of Theological students from Germany. They would stay in and arround Delhi till 15-3-1983 and visit the important places in North India. They would also visit the dacoit infested areas and see the workings of the Gandhi peace foundation. On 16-3-83 the team would fly to Ranchi and would visit the G.E.L.Church Congregations. On 26-3-83 they would return to Delhi and fly to Germany on29-3-83. The Delhi Congregation of G.E.L.Church would give the reception on 27-3-1983 at 2 Mahadeo Road New Delhi.

PRAYER FOR SICKNESS:

Shri Binod Surin,Vice President has been sick for some time. He was feeling much restless in the night and was feeling much weakness. On 18-2-83 he went to the Base Hospital for check up. He was then admitted to Hospital and advised complete check up and rest. Congregation prayed for his early recovery on 20-2-83 in the Sunday Hindi Service. May God give him strength and heal him from all the diseases at the earliest.

Gossner Mission

contd page

LETTER OF THANKS FROM MR.Y.CHAMPI:

Shri Y.Champi, Sub-Divisional Officer at ~~Chaibasa~~ Chakradharpur, Bihar was brought to All India Institute of Medical Science, New Delhi just on the day before the X-mas in 1982. He was suffering from the attack of paralyses. He and his family members and those accompanying were new to Delhi. G.E.L.Church members in Delhi gave him and his family members all the possible help. He was discharged from the Hospital on 8-1-1983 with much inprovement in his health. Church members prayed for him and served him in Delhi. He has now joined his office at ~~Chaibasa~~ Chakradharpur and has sent a letter of thanks to the members of the G.E.L.Church in Delhi. May God bless him.

RETURNED FROM ASSAM SAFELY:

Shri John Topno, I/303 Sarojini Nagar one of our church member has gone on election duty to Assam on 10-2-1983 from Delhi. There was much trouble in Assam during the election. He did his election duties and returned to Delhi safely on 18-2-1983. He thanked God in the church along with the congregation.

GOSSNER CHURCH MEMBERS IN DELHI - NEWS LETTER IN ENGLISH:

This news letter is being circulated amoung the G.E.L.Church members from June, 1982. During the congregational meeting on 2-10-1982 it was decided to start the News Letter in Hindi so that all members could read them easily. Soon it was found that nobody was available to type the stencil in Hindi among our members, so it could printed for some month. But on 20-2-83, Executive Committee decided to continue the letter in English so that members should get some information regarding the activities at the congregation regularly.

GOOD WISHES TO OUR CHILDREN:

Many of our children are preparing for the final examination of Central Board Secondry Examination which is starting from 4-3-1983. This is the season for other school examination also and their parents are busy in preparing them for the examination. We wish our children good a success in their examination.

———

Gossner Mission

LIST OF THE G.E.L. CHURCH MEMBERS OUTSIDE DELHI.

MATHURA (Utter Pradesh)

1. Shri Sisir Kumar Herenz
2. Shri Anil Prakash Xalxo
3. Shri Petric Topno
4. Shri P.Murmu
5. Shri K.Lagoni

BAREILLY (Utter Pradesh)

1. Shri Major Kumar Soy

ALLAHABAD (U.P.)

1. Miss Alice Kerketta
2. Shri Mathias Kujur

TUNDLA (U.P.)

1. Shri Roylen Topno

BHATINDA (U.P.)

1. Shri Bhusan Khess

MEERUT (U.P.)

1. Shri U.C.Champia

AMBALA CANTT (PUNJAB)

1. John Bheggra

LUDHIANA (Punjab)

1. Minush Lakra

AMRITSAR (Punjab)

1. Shri Namjan Topno

JODHPUR (Rajasthan)

1. Reman Kandulna
2. Alen Kandulna

BIKANER (Rajasthan)

1. Shri Jyotish Manki

Gossner Mission

To The
Chairman
Prof Dr. Grothaus.
Berlin 41 (Friedenau)
Handjéreish 19/20
West Germany

Dr. I D Paul.
BSc, MB. B.S.
M. P. Housing Board Colony
QUNO A/21 BALCONAGAR
Korba - Bilaspur (MP)
India.

Dear Brother
in JESUS Christ
my greetings
to you in His Precious name. You will
surprise to get this letter. But It's God
almighty who gave me the vision to write
this letter to you, to Explore the possibilities
for getting prayer support ~~am~~ from you all.
I am working in the Explosive plant at Gopalpur
as a Medical officer.
There is one Alumina plant, two
power plant and western Coal field. Korba is
a big Industrial Complex. God's Holy Spirit
is abundantly working at this place. Please
pray for this place that God's ~~the~~ power get
Glory to His name. There are different
denominations working at this place. The
Biggest need of this place is to have a
well Stablished Hospital through which
we can Serve Our God's People. It will
be better if you Send Some one to visit
this place and explore the possibilities of
having a hospital at this place.

Gossner Mission

A Small Church of your denomination is also here Please pray for this Place Hope to hear Some thing from you.

With Best wishes
In Jesus Name.
Yours Brother
-I.B Paul

2/5/83

हवाई पत्र
AEROGRAMME

85P

INDIA 25

INDIA 50

भारत INDIA

EINGEGANGEN
1983

Prof Dr. Grothaus
Berlin 41 (Friedenau
Handjerisk 19/20
West Germany

दूसरा मोड़ SECOND FOLD

इस पत्र के अन्दर कुछ न रखिये NO ENCLOSURES ALLOWED

पहला मोड़ FIRST FOLD

भेजने वाले का नाम और पता SENDER'S NAME AND ADDRESS

Dr I. B Paul. BSc MBBS
M.P.H.B Colony QUNO A/4
BALCONAGAR - KORBA
Bilaspur M.P (India)

पिन PIN 495 668

भारत INDIA

Gossner Mission

Bogdt-Aubag

Herrn
Hans E. Scheller
Sackweg 1o
85o1 Heroldsberg

18.2.1982

Lieber Herr Scheller!

Da mein Einsatzplan in Uffemheim wirklich bis in den Sonnabend hinein total ausgefüllt war, habe ich mich nicht gemeldet. Schade, daß wir uns nicht sehen und in Ruhe miteinander reden konnten. So muß es jetzt doch bei einem Brief bleiben.

Zu Ihrer Bitte an die Gossner Mission um Unterstützung der Bethel School in New Delhi kann ich ganz formal so Stellung nehmen, daß ich Ihnen mitteile, daß sich die Gossner Mission angesichts der vielen Bitten aus der Gossnerkirche in Indien, die sie schon nicht erfüllen kann, leider außerstande sieht, Projekte anderer indischer Träger zu unterstützen. Das trifft natürlich besonders für Projekte zu, für deren Typ auch die Gossnerlirche uns um Hilfe bittet. Und genau das ist der Fall, selbst in New Delhi, wo die dortige Gossnergemeinde ein Gemeinde- und Schulzentrum bauen möchte.

Bei dieser formalen Antwort möchte ich es aber nicht bewenden lassen, wie ich am Telefon schon andeutete. Der Antrag von Pfarrer Varghese wirft einige grundsätzliche Fragen auf, zu denen ich wenigstens kurz Stellung nehmen möchte.

1. Die Funktion der Schulausbildung in der indischen Gesellschaft

Das moderne Schulwesen ist von den Missionaren in Indien verbreitet wrden, sicherlich, um den Menschen das Lesen von Bibel und Gesangbuch (und Katechismus in lutherischen Kirchen) zu ermöglichen, aber auch, um ihnen größere Möglichkeiten für ihr Berufsleben zu eröffnen. Dies zweite ist auch heute wohl das wichtigste Motiv für den Schulbesuch in Indien. Mit Zeugnissen erhält man Zugang zu besseren Berufen. Das ist nichts Schlechtes.

Nun ist aber die indische Gesellschaft so organisiert (Kastenwesen plus moderne Schichtung in Arbeiter und Unternehmer), daß man den Eindruck haben muß, ein groß Teil der indischen Probleme könne nur gelöst werden, wenn sich die indische Gesellschaft grundsätzlich verändert, d.h. wenn den reichen und mächtigen Indern nicht mehr eine so unkontrollierte Ausbeutung der armen Inder möglich ist wie bisher. Für so eine Veränderung braucht man natürlich gebildete Menschen, das ist klar. Gerade die Ohnmächtigen müssen für ihre Rechte eintreten können und müssen sie erst einmal kennen. Die Ohnmächtigen müssen aufgeklärt, ausgebildet und organisiert werden. Das erscheint mir vordringlich zu sein.

Gerade das leistet das Schulsystem in aller Regel nicht. Es fördert vielmehr den Aufstéég einzelner in dem bestehenden System, es sondert also einzelne Ohnmächte aus und führt sie auf die Seite der Mächtigen. Angesichts der vielen Hungerleider fühlen sich auch kleine Angestellte als solche, die einen Besitzstand zu verteiligen haben. Das Schulsystem ist darum ungeeignet für eine Veränderung der indischen Gesellschaft. Selbst, wenn eine ein-

Gossner Mission

zelne Schule das versucht, ihre Schüler auf soziale Gerechtigkeit hin zu motivieren, kann sie kaum Erfolg haben, denn die Schüler selbst kommen mit dem Ziel, aufzusteigen und in der bestehenden Gesellschaft etwas zu werden.

2. Andere Modelle für die armen Inder

Wenn man vermeiden will, daß einzelne intelligente Inder von ihren armen Mitmenschen entfremdet, isoliert und den Mächtigen (im weitesten Sinne) angeglichen werden, muß man anders vorgehen. Dafür gibt es in Indien Beispiele.
Man kann die armen Menschen in einzelnen Dörfern, ganzen Regionen oder Slums aufklären über ihre Rechte als Staatsbürger, über Regierungsprogramme, die zu ihrer Hilfe da sind, über Möglichkeiten, sich einer unwilligen Bürokratie gegenüber zu verhalten und mit legalen Mitteln durchzusetzen. Man kann darüber hinaus den Menschen zeigen, wie sie mit ihren vorhandenen Kenntnissen und Kräften besser umgehen können und gemeinsam (das ist entscheidend) mehr aus ihrem Land, aus ihrem Beruf, aus ihrer Arbeitskraft machen können.
Dabei müssen sie natürlich auch lesen schreiben und rechnen lernen. Aber nun nicht mehr, um ein Zeugnis zu bekommen und das Dorf oder Slum zu verlassen, sondern um in ihrem Dorf oder Slum besser leben zu können, gemeinsam mit allen andren, wohlgemerkt.
Solche Projekte in Indien füge ich Ihnen zur Information aus der Arbeit von "Brot für die Welt" als Anlage bei, damit Sie sehen, was ich mit diesen Andeutungen meine. Einige der zehn ausgewählten Projekte gehören zu dieser Art. Es gibt natürlich mehr.

3. Der spezielle Fall der Bethel School

Die Informationen sind zunächst bestechend. Engagierte Leute mit Gottvertrauen, Hilfe für arme Jugendliche in Delhi, Aufstiegsmöglichkeiten, die Chance zur Darstellung des christlichen Glaubens vor Nichtchristen.

Aber abgesehen von den oben erwähnten grundsätzlichen Bedenken, zu denen ich noch weitere fügen könnte, gibt es auch in diesem besonderen Fall noch Fragen.

Mir fällt auf, daß der Bischof in seinem Empfehlungsschreiben sich sehr zurückhaltend äußert. Das Wachstum wird positiv erwähnt, sonst nichts. Der Bischof oder die Kirche identifizieren sich nicht mit der Schule. Warum nicht? Warum kein einziges lobendes Wort über die Ziele oder die geleistete Arbeit? Das kann natürlich viele Gründe haben. Aber klar ist, daß die Kirche sich raushält.

Ich glaube nicht, daß staatliche Zuschüsse Verzicht auf Bibelunterricht bedeuten muß. Es gibt in Indien die Minderheitenschulen, entweder auf ethnischer oder auf religiöser Grundlage. Diese Schulen werden auch staatlich gefördert und sind gerade dazu da, die Eingenart der betreffenden Minderheit zu fördern. Ich mag mich da täuschen, aber das ist meine Information aus der Gossnerkirche, wo meines Wissens überall Religionsunterricht bei staatlicher Unterstützung erteilt wird.

Das technische Training wird so verhalten angedeutet (~~sam~~ can be imparted to desiring students), daß ich den Eindruck habe, es werde nur für die Augen der kritischen Leser in Deutschland mit aufgeführt. Auch da kann ich mich natürlich täuschen.

Folgekosten für ausländische Geldgeber werden ausdrücklich ausgeschlossen (Appeal p.2, (1)), aber das geht nur, wenn entweder nur begüterte Familien ihre Kinder schicken.~~oder~~ Denn Patenschaften sind auch Gelder aus dem Ausland.

Gossner Mission

Das sind alles Fragen, die mir zunächst noch ungeklärt erscheinen.

4. Was kann man da machen

Sie haben mich am Telefon gefragt, was ich Ihnen denn nun raten könne. Auch das will ich versuchen auszudrücken.

Sie haben doch offenbar Pfarrer Varghese Zusagen gemacht. Die sollten Sie auf jeden Fall einhalten.
Aber ein Bauprogramm, wenn es denn sein muß, sollte so klein wie möglich und auch so einfach wie möglich gehalten werden, denn je größer und aufwendiger, desto höher sind nicht nur die Folgekosten, sondern umso mehr wird es eine Schule für "bessere Leute". Die ärmsten kommen dann gar nicht oder sie werden eben"bessere Leute".
Sie sollten versuchen, Ihre Unterstützung für die Schule nicht auf Dauer anzulegen, sondern wirklich nur für die Aufbauzeit.

Und wenn Sie meine grundsätzlichen Gedanken nachvollziehen können, dann sollten Sie mit Pfarrer Varghese auch darüber reden einschließlich möglicher Alternativen. Vielleicht ergibt sich später für Ihren Kreis ein andere Möglichkeit, sich zu engagieren.

Mit herzlichen Grüßen,
Ihr

Siegwart Kriebel

D/ Ev.-uth. Missionswerk in Niedersachsen, Herrn J. Reymann

Gossner Mission

Ev.-luth. Missionswerk in Niedersachsen

Missionswerk der Ev.-luth. Landeskirche Hannovers, der Ev.-luth. Landeskirche in Braunschweig und der Ev.-luth. Landeskirche Schaumburg-Lippe. Zusammenarbeit mit ev. Kirchen in Hessen und im Elsaß und ev.-luth. Gemeinden und Freundeskreisen.

Missionsanstalt Hermannsburg · Ev.-Luth. Mission (Leipziger Mission)

Arbeitsgebiete in Übersee: Äthiopien · Südliches Afrika · Indien · Lateinamerika. Deutschland: Missionsseminar · Gemeindedienst für Weltmission/Volksmission Bildungsarbeit · Öffentlichkeitsarbeit · Begegnungsstätte Ludwig-Harms-Haus · Nieders. Luth. Heimvolkshochschule · Missionshandlung (Buchhandlung, Druckerei)

ELM · Weinberg 57 · D 3200 Hildesheim

Herrn
Hans E. Scheller
Sackweg 10

8501 Heroldsberg

EINGEGANGEN
15. FEB. 1982
Erledigt .....

Außenstelle Hildesheim:
Weinberg 57
D 3200 Hildesheim
Telefon (05121) 81041/42

Missionszentrale:
Georg-Haccius-Straße 9
Postfach 1109
D 3102 Hermannsburg
Telefon (05052) 3301
Telex 925911 elm d

Hildesheim, den 11.02.1982 Ry/At
Tgb.-Nr. 321/82

Betr.: Bethel-School, Neu Delhi - Indien
Bezug: Ihr Schreiben vom 05.01.1982

Sehr geehrter Herr Scheller,

wie ich Ihnen in einem längeren Telefonat bereits mitgeteilt habe, ist es uns nicht möglich, eine finanzielle Unterstützung des Ausbaus der Bethel-School als christliche Modellschule in Neu Delhi - Indien zu geben. Für Projekte dieser Größe sind im kirchlichen Bereich in Deutschland überregionale Institutionen eingerichtet, die solchen Bitten und Notwendigkeiten nachgehen und die Projekte nach ihren Mandaten und Kriterien beurteilen (z.B. 'Brot für die Welt','Kirchlicher Entwicklungsdienst','Evangelische Zentralstelle für Entwicklungshilfe').
Im Telefonat hatte ich Ihnen die Situation und Zusammenhänge erläutert. Auch Sie als Förderkreis stehen - wie Sie mir am Telefon sagten - einem Ausbau im großen Stil distanziert gegenüber. Ich halte nach dem ersten Eindruck aufgrund Ihrer Unterlagen und den Informationen im Telefonat diesen Schritt für gerechtfertigt und der Sache angemessen. Eine Großprojektierung beinhaltet nun einmal die Gefahr, daß trotz guten Willens und sinnvoller Planungen das Engagement und die Möglichkeiten der Mitarbeiter vor Ort letztlich doch begrenzt sind und dadurch das Ziel nicht erreicht werden kann. Voraussetzung für das Engagement eines Förderkreises in Deutschland erscheint mir wiederum, daß ein dem Zwecke dienendes Ziel realistisch ist.

Neben der Frage an das Projekt selbst sollten Sie meines Erachtens der Frage der Trägerschaft des Projektes und der strukturellen Einbindung des Trägers in das Gefüge der Kirchen in Indien besondere Aufmerksamkeit geben. Falls eine Einbindung in die kirchliche Struktur in Indien gegeben ist, wäre es angeraten, eine Beurteilung von der für "Entwicklungsprojekte" zuständigen Stelle in Indien zu erlangen und ordnungsgemäße Beschlüsse zu erreichen. Die Basis einer reinen Privatinitiative - sei sie auch noch so gut und wünschenswert - würde vielerlei grundsätzliche Fragen aufwerfen, die von Deutschland aus nur schwer beurteilt werden können. Insofern wäre die Einschaltung einer indischen Fachstelle nicht nur wünschenswert, sondern meines

Bankkonten: Kreissparkasse Celle, Zweigstelle Hermannsburg (BLZ 257 501 50) Kto. 055 530 042 · Postscheckkonto Hannover 6176-301
Stadtsparkasse Hildesheim (BLZ 259 500 01) Kto. 4004868 · Ev. Kreditgenossenschaft eG, Hannover (BLZ 250 607 01) Kto. 0600016

Gossner Mission