


36

— Erbreiterung —
des Lokomotivschuppens in Asbach —

— Masstab: 1:50. —

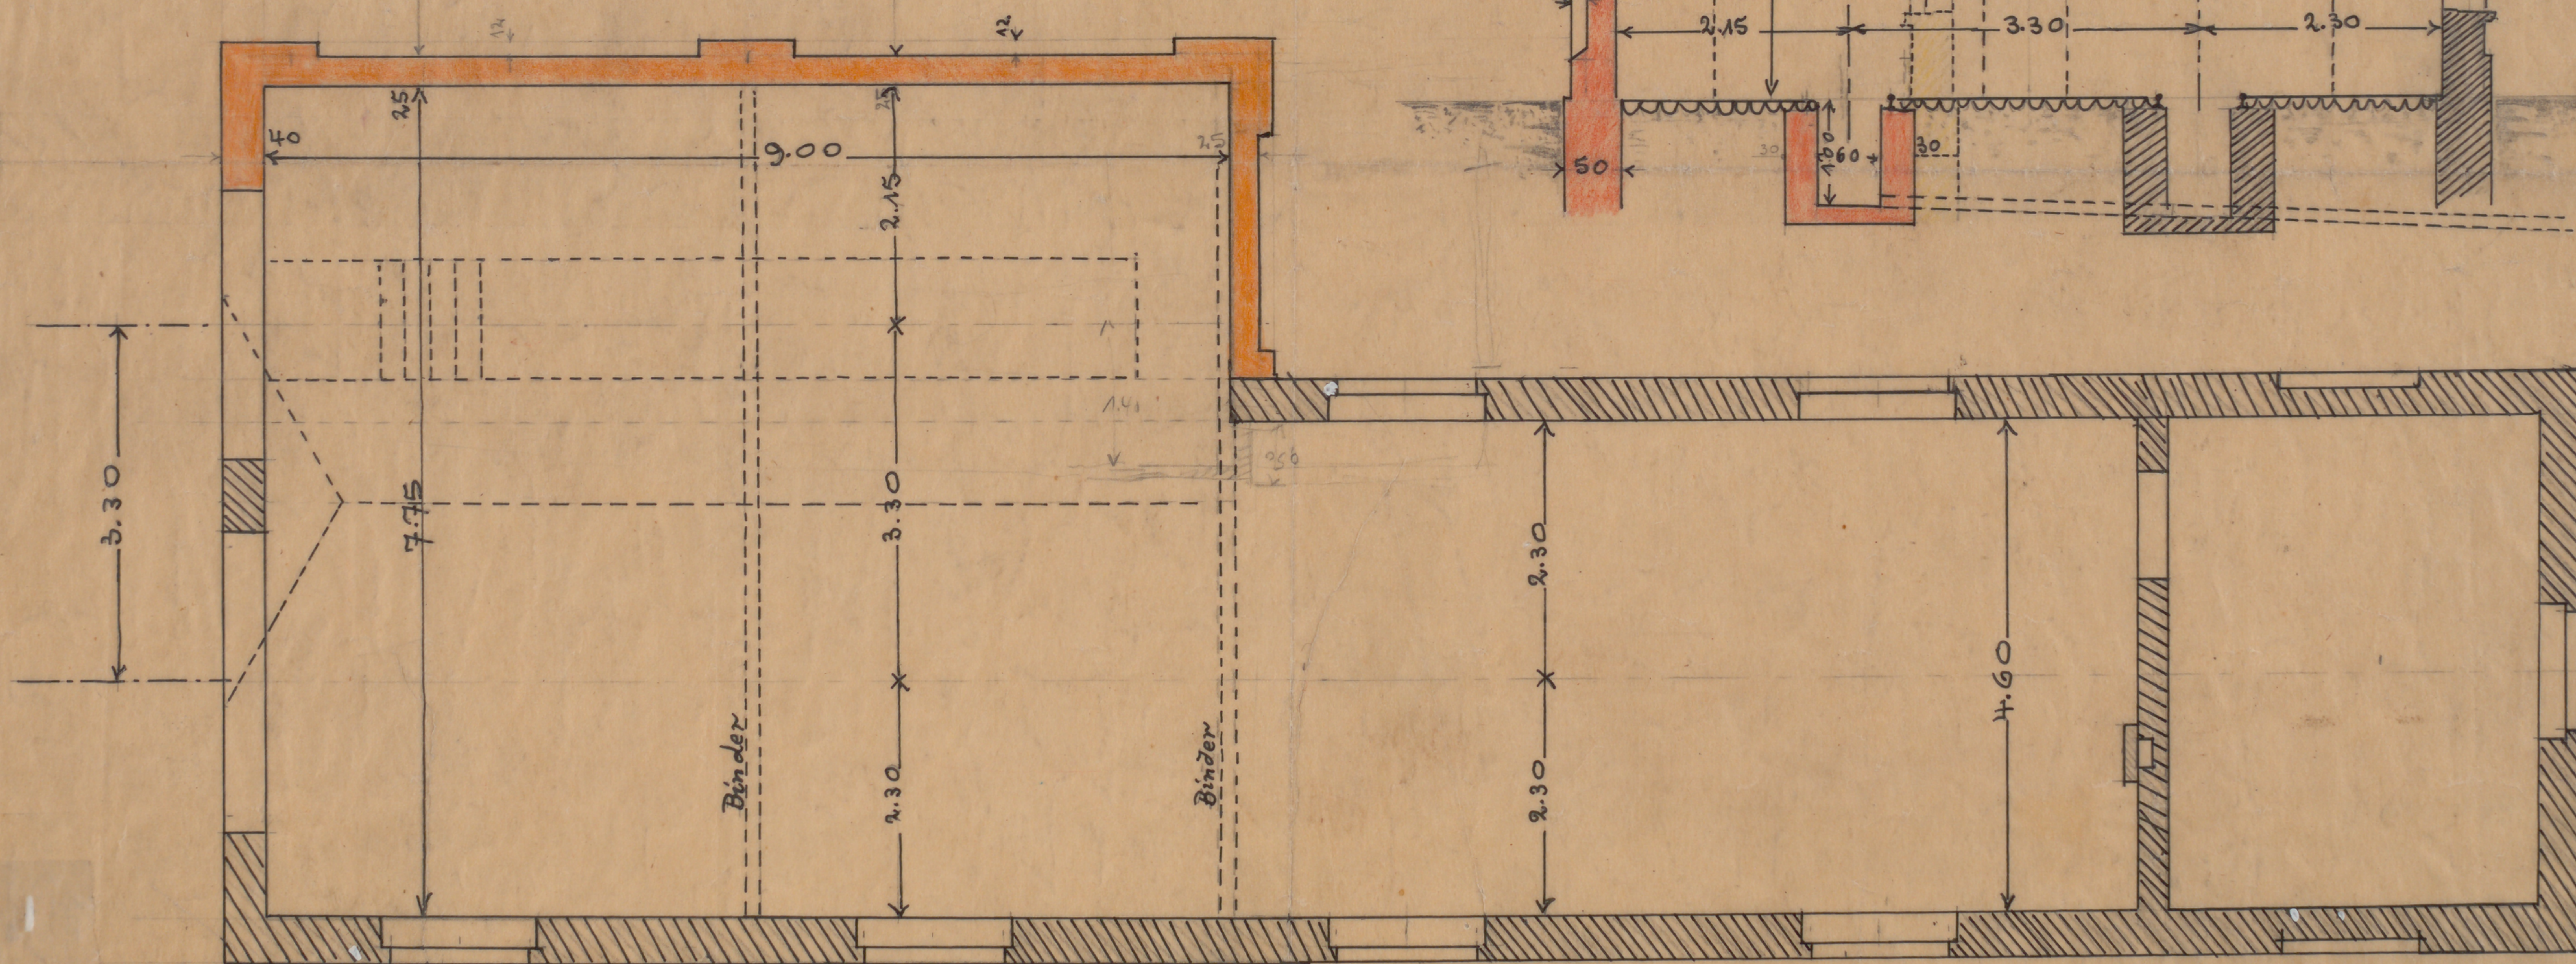

Box 31 - 32 = 9.10 - lg.
" 51 - 52 = 9.62 - "
" 3 - 5 = 7.69 - "
" 2 + 19 = 7.61 - "
" 14 - 17 = 6.27 - "
" 6 - 13 = 5.97 - "

B-1111

Folz 1111