


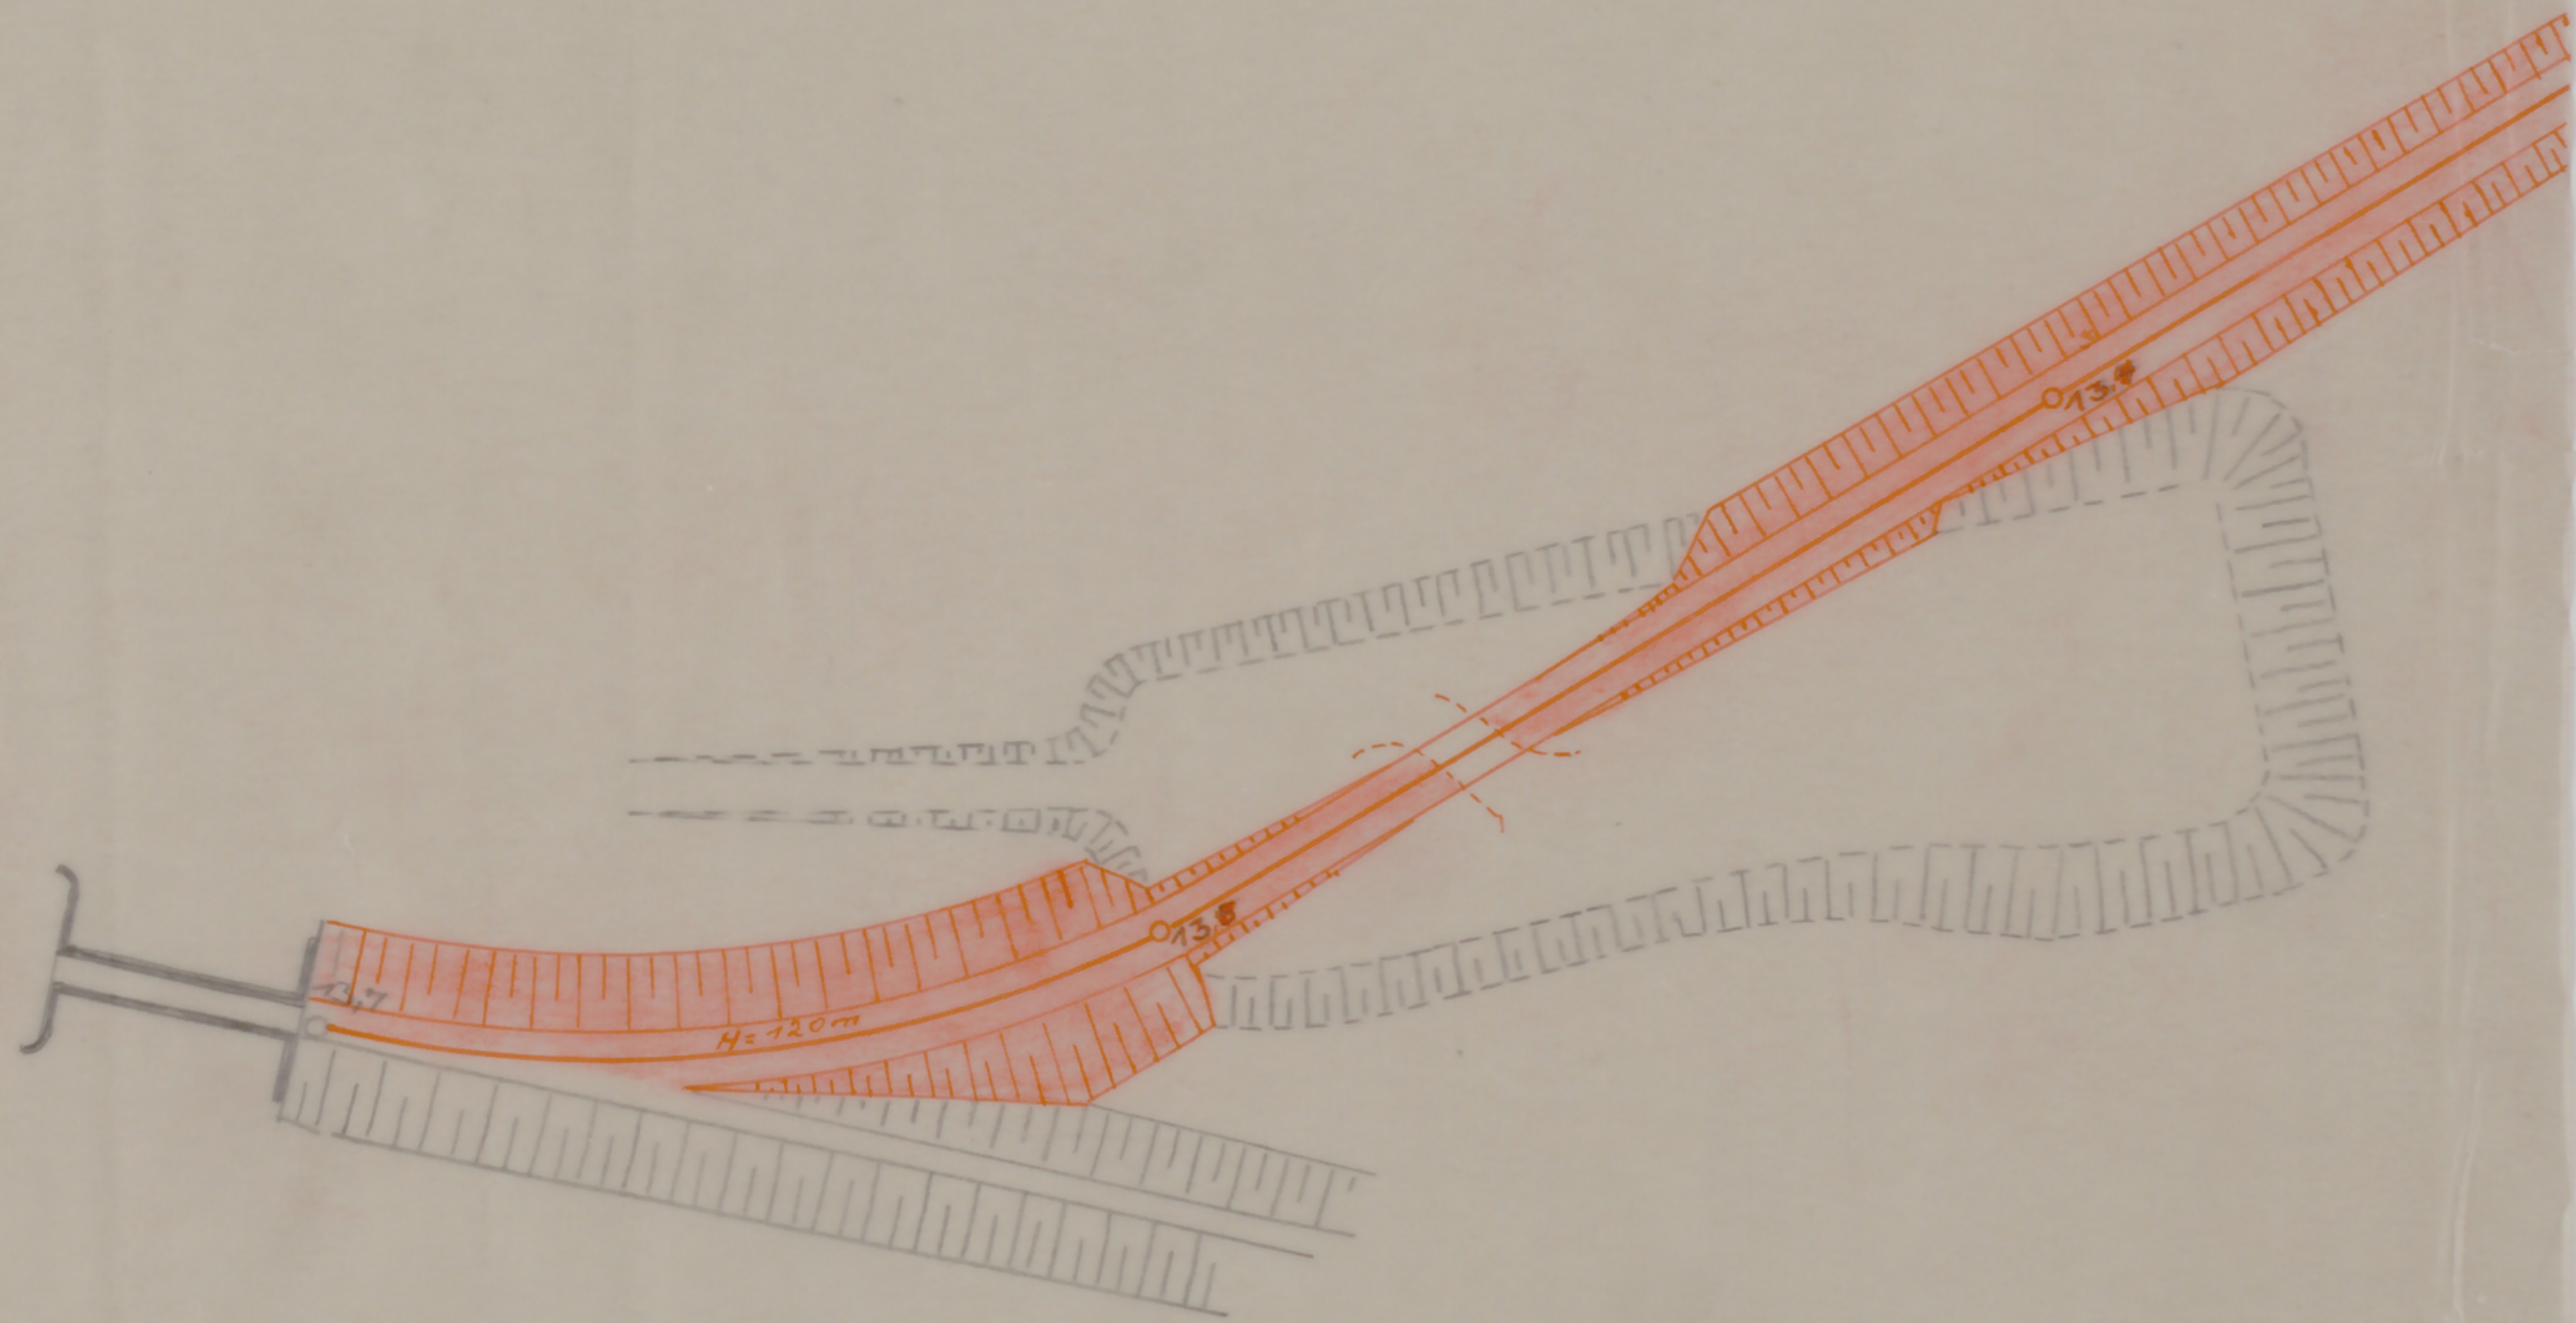

M. 1:1000